







EMERGENCY HOUSING PROJECT
FAMILY LIFE CENTER

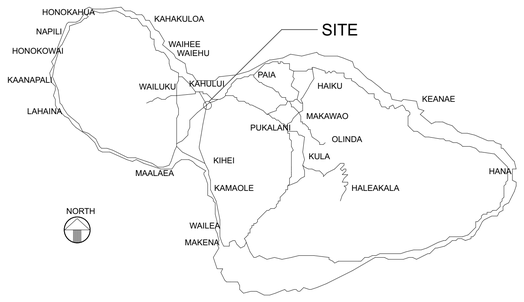

LOCATION MAP

SHEET INDEX

G100	ARCHITECTURAL COVER SHEET
A100	ACCESS SITE PLAN
A100	SITE PLAN
D1	CLUSTER LAYOUT
D2	CLUSTER FLOOR PLAN
D3	DOUBLE UNIT
D4	SINGLE UNIT
D5	COMMUNITY BUILDING
A100	ARCHITECTURAL FLOOR PLAN
A102	ARCHITECTURAL ROOF PLAN
A200	ARCHITECTURAL ELEVATIONS
A201	ARCHITECTURAL ELEVATIONS
A300	ARCHITECTURAL SECTIONS
A400	ARCHITECTURAL INTERIOR ELEVATIONS
S1.0	STRUCTURAL FOUNDATION PLANS
S100	STRUCTURAL FOUNDATION DETAILS
B100	ARCHITECTURAL FLOOR PLAN
B101	ARCHITECTURAL ROOF PLAN
B102	ARCHITECTURAL ROOF FRAMING PLAN
B103	FOUNDATION PLANS
B200	ARCHITECTURAL ELEVATIONS
B201	ARCHITECTURAL ELEVATIONS

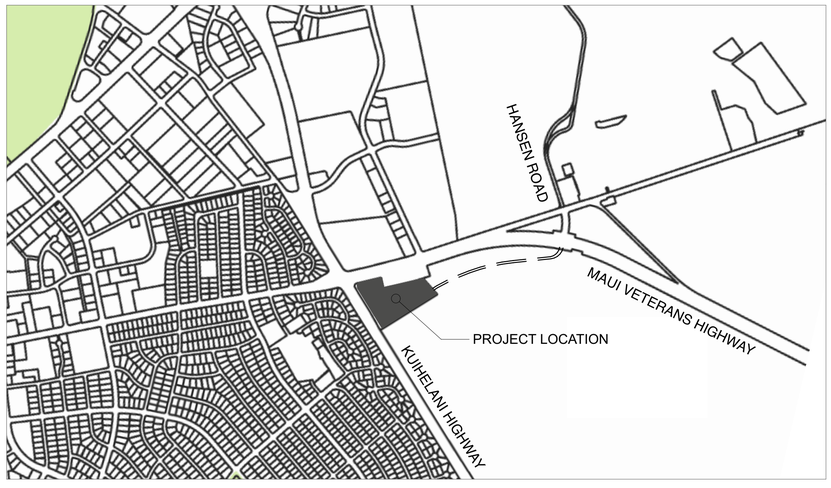

AREA MAP

COUNTY STAMP

HI OG HAWAII OFF-GRID architecture & engineering

https://hawaiioffgrid.com/

808-495-8639
375 W KUIAHA RD #41
HAIKU MAUI, HAWAII
96708


NOT FOR CONSTRUCTION

FAMILY LIFE CENTER
TEMPORARY HOUSING
MAUI VETERANS HIGHWAY KIHEI, MAUI, HI 96753
TMK: (2) 3-8-006:069:0000

PROJECT NAME	FAMILY LIFE CENTER
DRAWN BY:	EP
DATE:	8/21/23
CHECKED BY:	DS
REVISIONS:	-

TITLE:
ARCHITECTURAL COVER SHEET

SHEET #:
G100

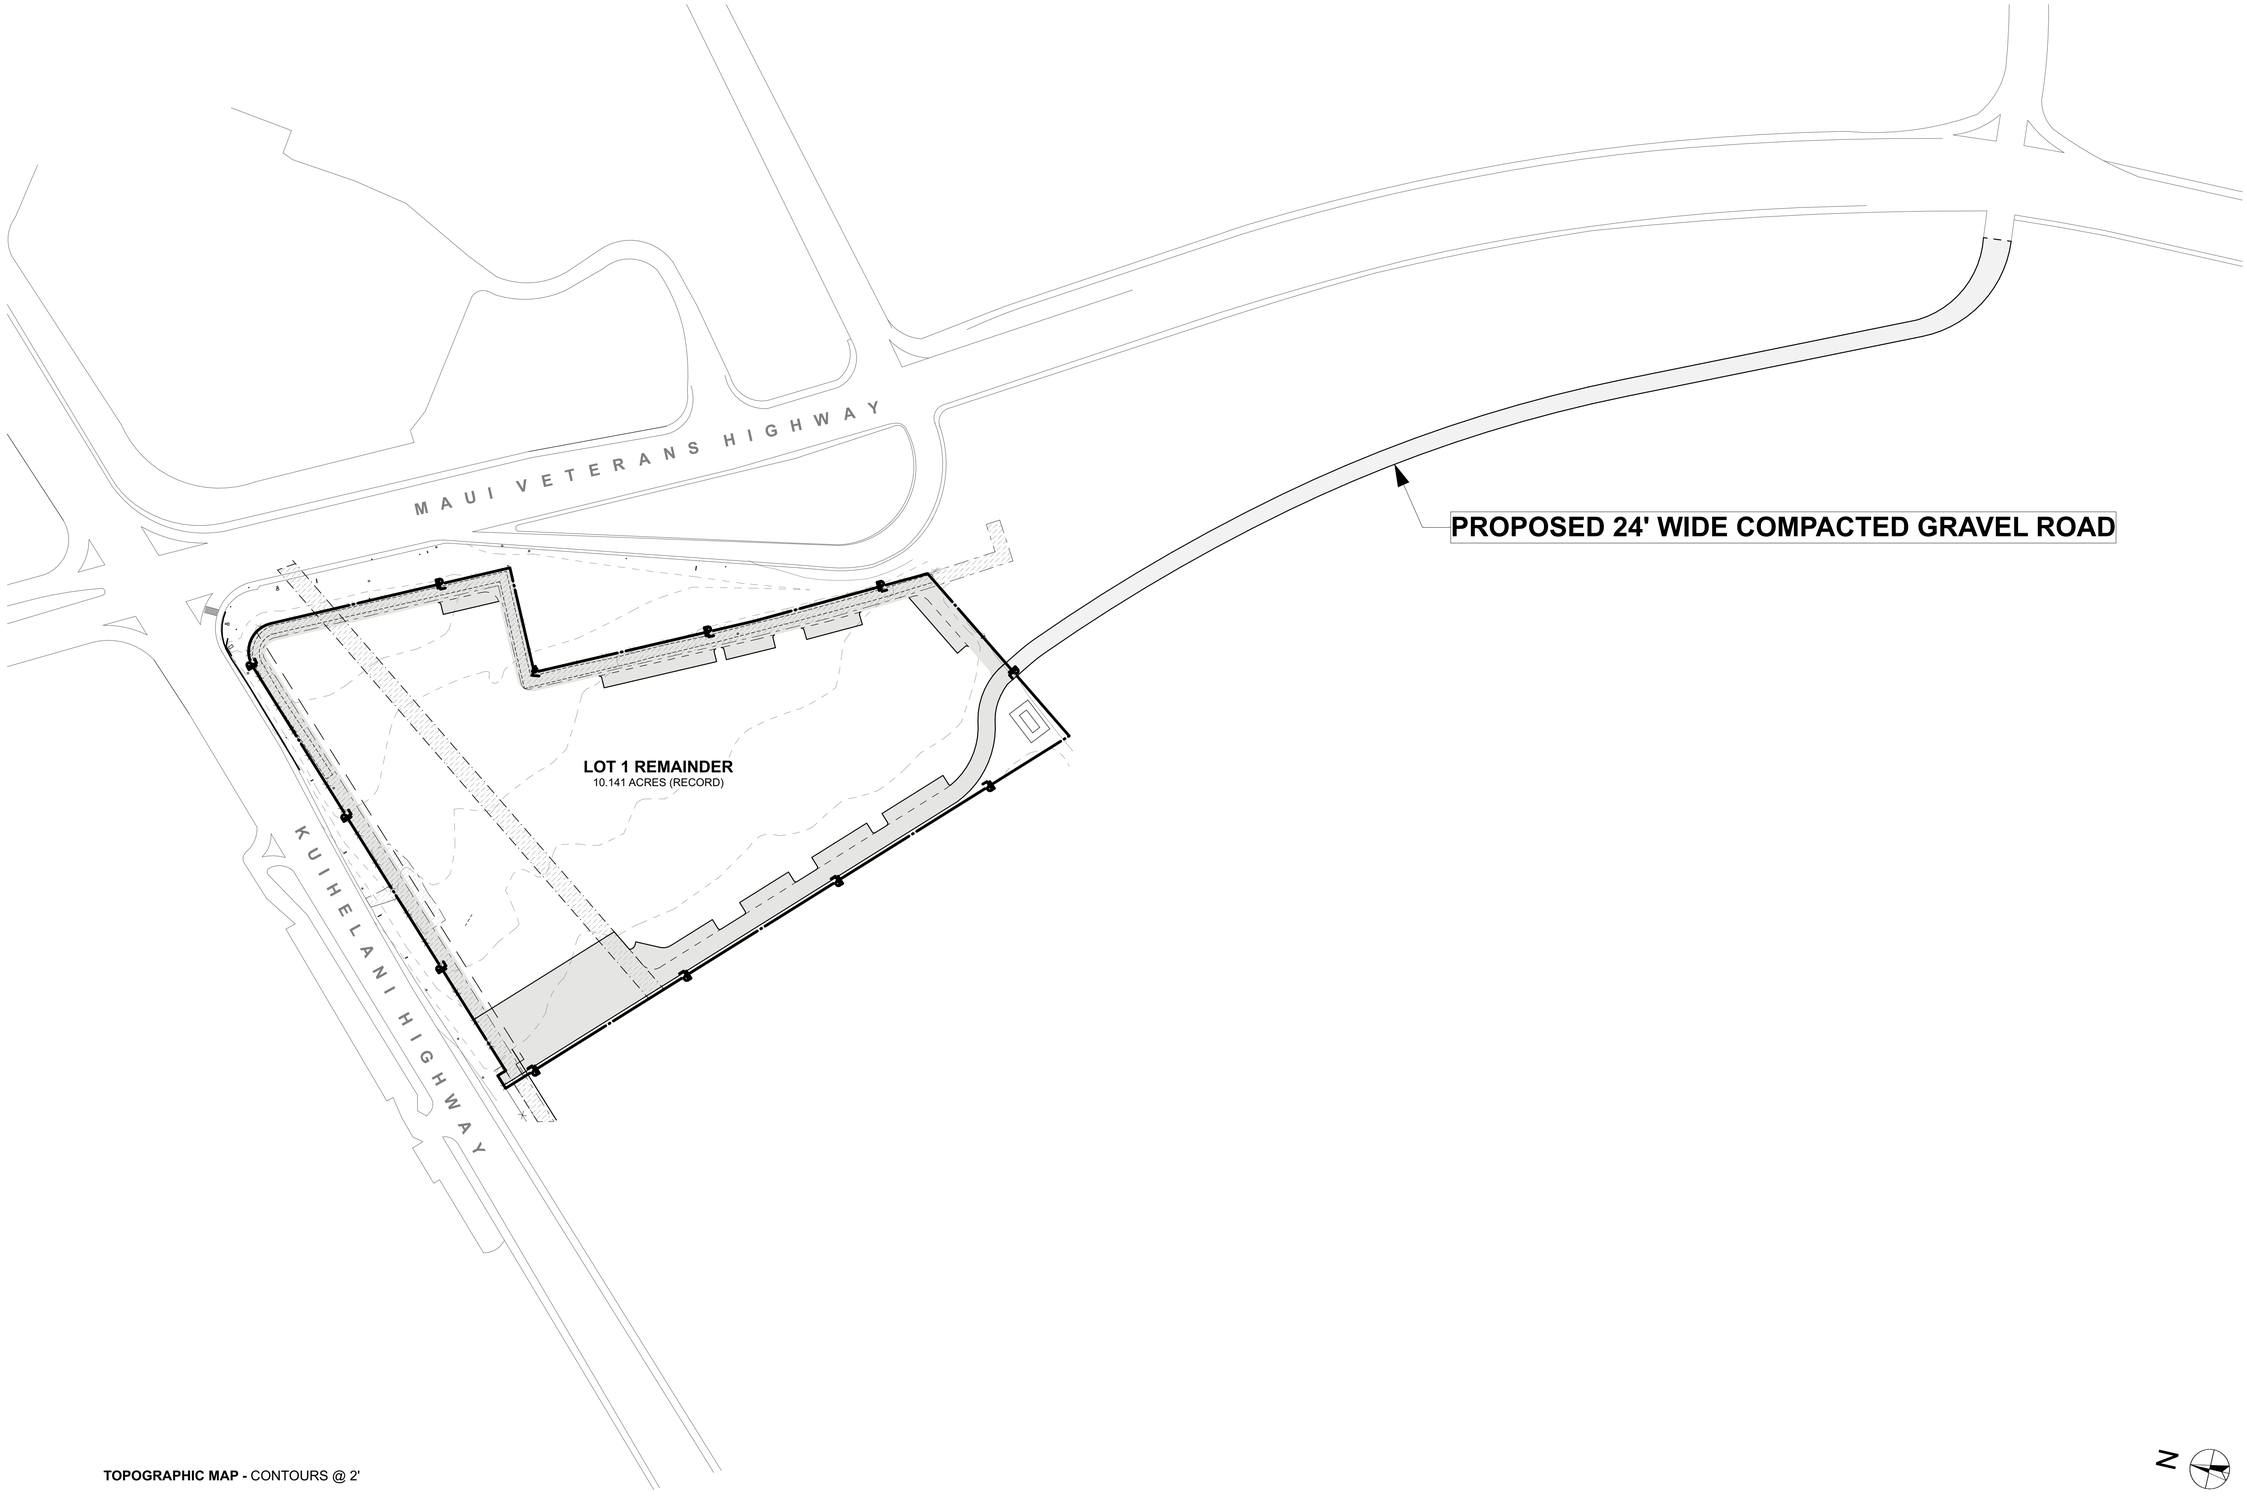

TOPOGRAPHIC MAP - CONTOURS @ 2'

1
A 100

ACCESS SITE PLAN

SCALE: 1" =100'

COUNTY STAMP

HI OG HAWAII OFF-GRID architecture & engineering

https://hawaiioffgrid.com/

808-495-8639
375 W KUIAHA RD #41
HAIKU MAUI, HAWAII
96708

NOT FOR CONSTRUCTION

FAMILY LIFE CENTER
TEMPORARY HOUSING
MAUI VETERANS HIGHWAY KIHEI, MAUI, HI 96753
TMK: (2) 3-8-006:069:0000

PROJECT NAME	FAMILY LIFE CENTER
DRAWN BY:	EP
DATE:	8/21/23
CHECKED BY:	DS
REVISIONS:	-

TITLE: ACCESS SITE PLAN

SHEET #: A 100

MAUI VETERANS HIGHWAY

KUIHELANI HIGHWAY

PHASE 2: 68 CONTINEST TOTAL
- 30 DOUBLE UNITS
- 8 SINGLE UNITS
(38 UNITS TOTAL)

WHITE ROAD STRIPE
EDGE A.C. PAVEMENT
CO
SDMH
LP
SGN
TOP BANK
TOE BANK
WIREMESH FENCE
GUARD RAIL
CRM HEADWALL
DRAIN
PP
EB
WMH
GUARD POST
RISER
GRAVEL ROAD
(E) GRAVEL ROAD
(E) DRIVEWAY
EDGE A.C. PAVEMENT
WHITE ROAD STRIPE

333° 58' → 343.16
279° 31' 65.09 R=40.00
63' 58' → 150.00
333° 58' → 316.91
331° 45' 44.5" → 250.01
36° 00' → 300.95
225° 04' → 886.16
135° 04' → 928.75
315° 04' 13.00
225° 04' 20.72
R 77'-4 3/8"
R 128'-8"

9,155 sq ft
RETENTION
BASIN

PLANTED WINDBREAK
GRAY WATER IRRIGATED

(E) EASEMENT OW-1
FOR WATERLINE PURPOSES

PLANTED WINDBREAK
GRAY WATER IRRIGATED

WATER TANK
LOCATION
IF NEEDED

TO HANSEN

(E) GENERATOR
MAINTAIN ADEQUATE
DISTANCE

PEDESTRIAN PATH

PLAYGROUND

(N) 24' MIN. GRAVEL
PERIMETER RD.

**10'-0" MIN.
FIRE SEPARATION
BETWEEN UNITS**

TOTAL: 160 CONTINEST = 88 UNITS
- 68 DOUBLE UNITS
- 20 SINGLE UNITS
- 2 DOUBLE UNITS FOR SERVICE AREA

PHASE 1: 60 CONTINEST TOTAL
- 26 DOUBLE UNITS
- 8 SINGLE UNITS
(34 UNITS TOTAL)

(E) EASEMENT 1
FOR ELECTRICAL PURPOSES

PLAYGROUND

SERVICE AREA x2 DOUBLE UNITS +
SOLAR ROOF

LAYDOWN BASEYARD/STAGING/PARKING

(E) EASEMENT OW-1
FOR WATERLINE PURPOSES

NOTE: CONTINEST LAYOUT FOR SUBSEQUENT PHASES SHOWN IN GREY ARE FOR PLANNING PURPOSES ONLY AND ARE OUTSIDE OF IMMEDIATE SCOPE OF WORK

PERMITTED PARCEL ACCESS POINT

(E) GRAVEL PAD

PHASE 3: 28 CONTINEST TOTAL
- 12 DOUBLE UNITS
- 4 SINGLE UNITS
(16 UNITS TOTAL)

1 D2

LEGEND

DOUBLE UNIT
- MULTI-COLORED TENSILE SHADE OVER LANAI
- BATHROOM
- GRAVEL SURROUNDS
- DOUBLE LIVING UNIT

10'-0" MIN.

SINGLE UNIT
- SINGLE LIVING UNIT (ALL ELSE SAME AS ABOVE)

COMMUNITY BLDG.
- (x2) 8'x20' SHIPPING CONTAINER
- SOLAR ROOF OPEN BELOW

- GRAVEL ROAD
- GRAVEL SURROUNDS
- PEDESTRIAN PATH
- RAISED PALLET PLANTER
- PLANTED AREA

N

1 A100 **SITE PLAN**
SCALE: 1" = 40'

COUNTY STAMP

HI OG HAWAII OFF-GRID architecture & engineering
https://hawaiioffgrid.com/
808-495-8639
375 W KUIAHA RD #41
HAIKU MAUI, HAWAII
96708

NOT FOR CONSTRUCTION


FAMILY LIFE CENTER
TEMPORARY HOUSING
MAUI VETERANS HIGHWAY KIHEI, MAUI, HI 96753
TMK: (2) 3-8-006:069:0000

PROJECT NAME	FAMILY LIFE CENTER
DRAWN BY:	EP
DATE:	8/21/23
CHECKED BY:	DS
REVISIONS:	-


TITLE: SITE PLAN

SHEET #: A100



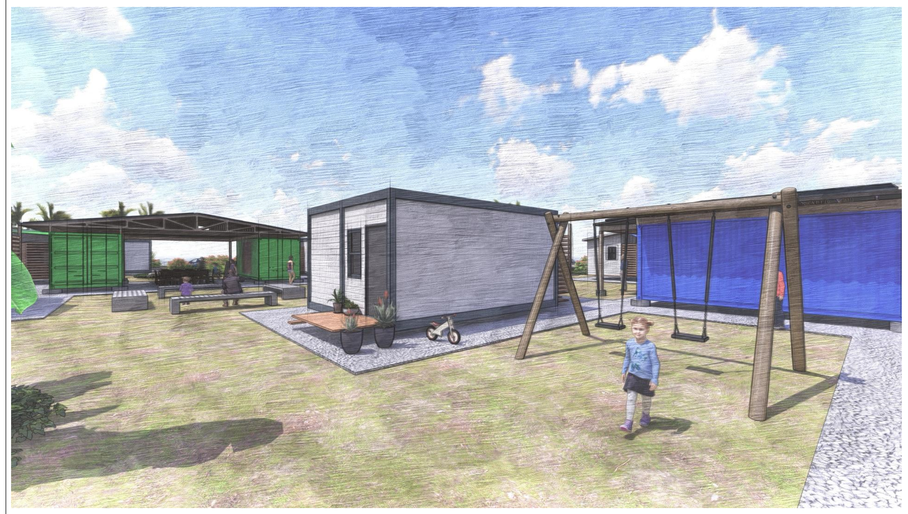



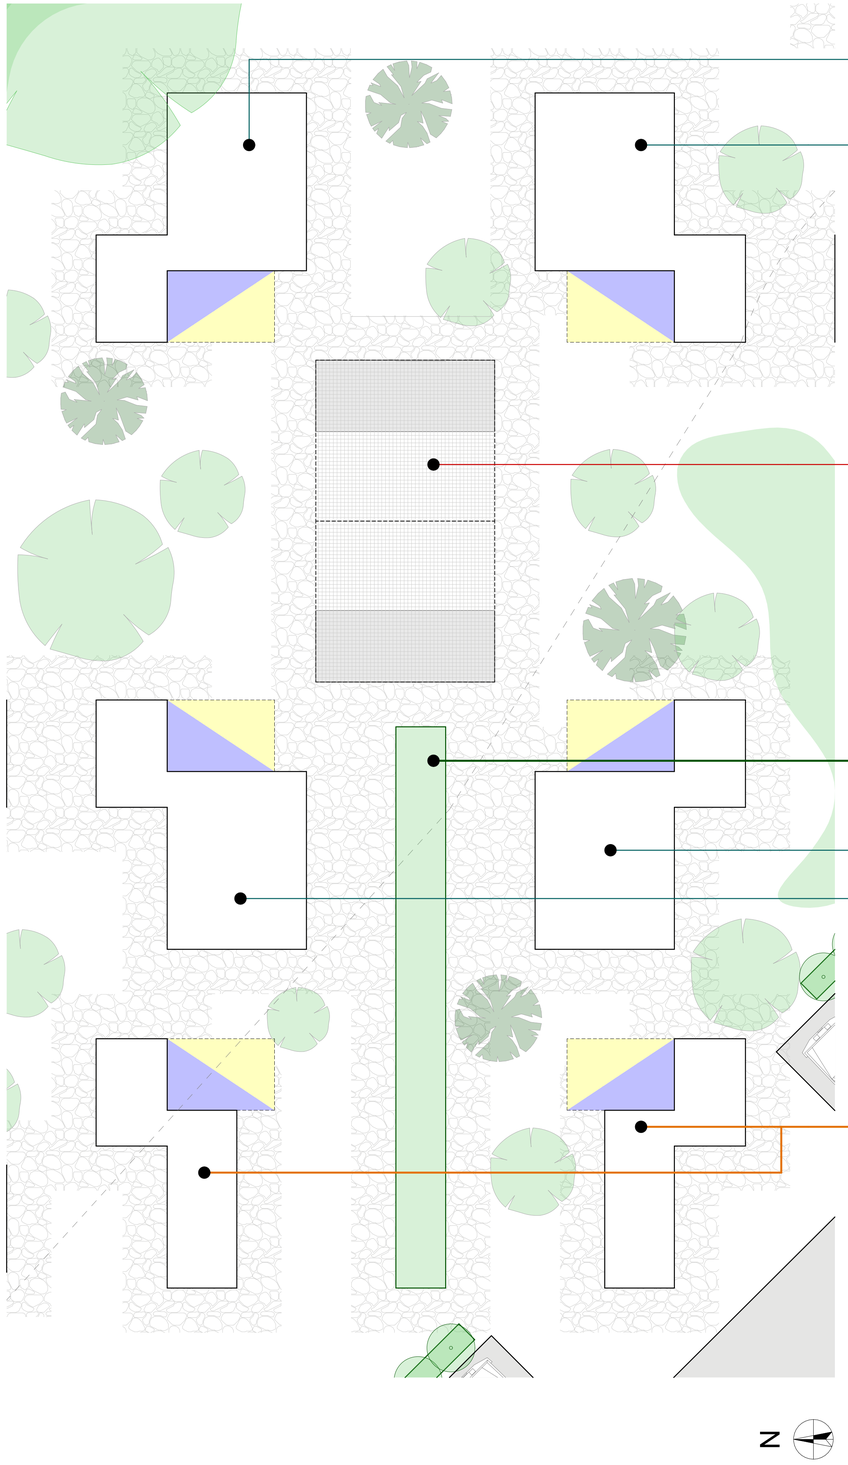

DOUBLE UNITS

CONTINEST
SHED PRO HAWAII

COMMUNITY BUILDING

SOLAR
LAUNDRY
HANG-OUT SPACE

COMMUNITY GARDEN

UP-CYCLED PALLETS

SINGLE UNITS

CONTINEST
SHED PRO HAWAII

N

1
D1

CLUSTER LAYOUT

SCALE: 1/8" = 1'-0"

COUNTY STAMP

HI OG HAWAII OFF-GRID architecture & engineering

https://hawaiioffgrid.com/

808-495-8639
375 W KUIAHA RD #41
HAIKU MAUI, HAWAII
96708

NOT
FOR
CONSTRUCTION

FAMILY LIFE CENTER
TEMPORARY HOUSING
MAUI VETERANS HIGHWAY KIHEI, MAUI, HI 96753
TMK: (2) 3-8-006:069:0000


PROJECT NAME	FAMILY LIFE CENTER
DRAWN BY:	EP
DATE:	8/21/23
CHECKED BY:	DS
REVISIONS:	-

TITLE: CLUSTER LAYOUT

SHEET #: D1

10'-0" MINIMUM FIRE SEPARATION BETWEEN UNITS

ALL PLANTINGS TO BE FIRE RETARDENT

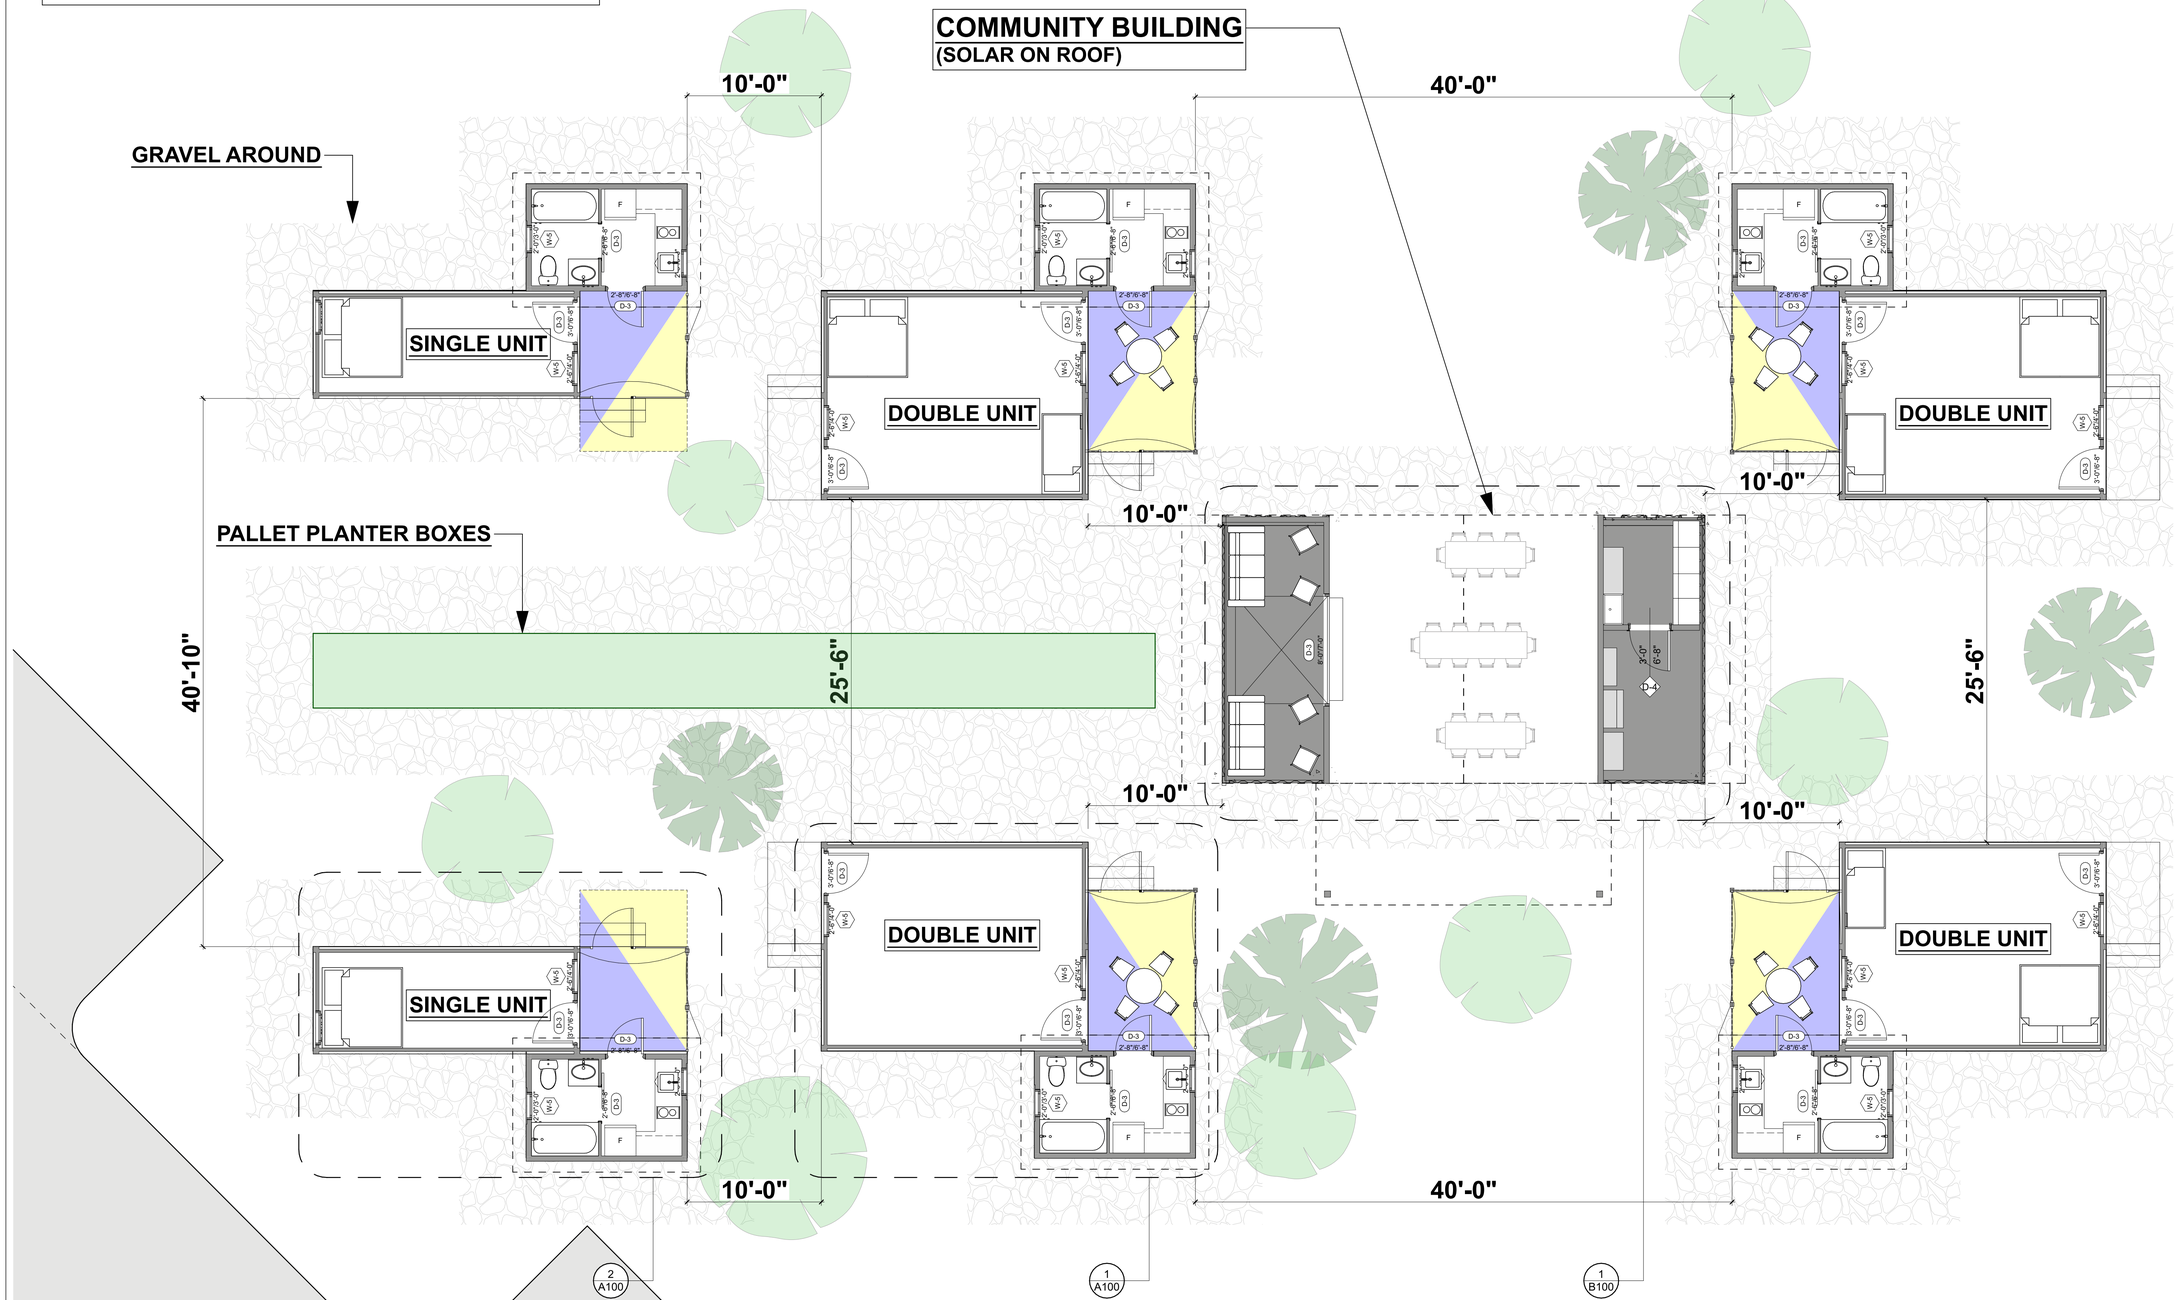

1 D2 **CLUSTER FLOOR PLAN**

SCALE: 3/16" = 1'-0"

COUNTY STAMP

HI OG HAWAII OFF-GRID architecture & engineering

https://hawaiioffgrid.com/

808-495-8639

375 W KUIAHA RD #41

HAIKU MAUI, HAWAII

96708

NOT FOR CONSTRUCTION

FAMILY LIFE CENTER

TEMPORARY HOUSING

MAUI VETERANS HIGHWAY KIHEI, MAUI, HI 96753

TMK: (2) 3-8-006:069:0000

PROJECT NAME	FAMILY LIFE CENTER
DRAWN BY:	EP
DATE:	8/21/23
CHECKED BY:	DS
REVISIONS:	-

TITLE: CLUSTER FLOOR PLAN

SHEET #: D2

PRIVACY FENCE

SHADE CLOTH (COLOR SELECT)

CORRUGATED METAL ROOF

(x2) CONTINEST UNITS


SHED PRO HAWAII (COLOR SELECT)


LANAI

x2 CONTINEST UNITS

KITCHEN

BATHROOM

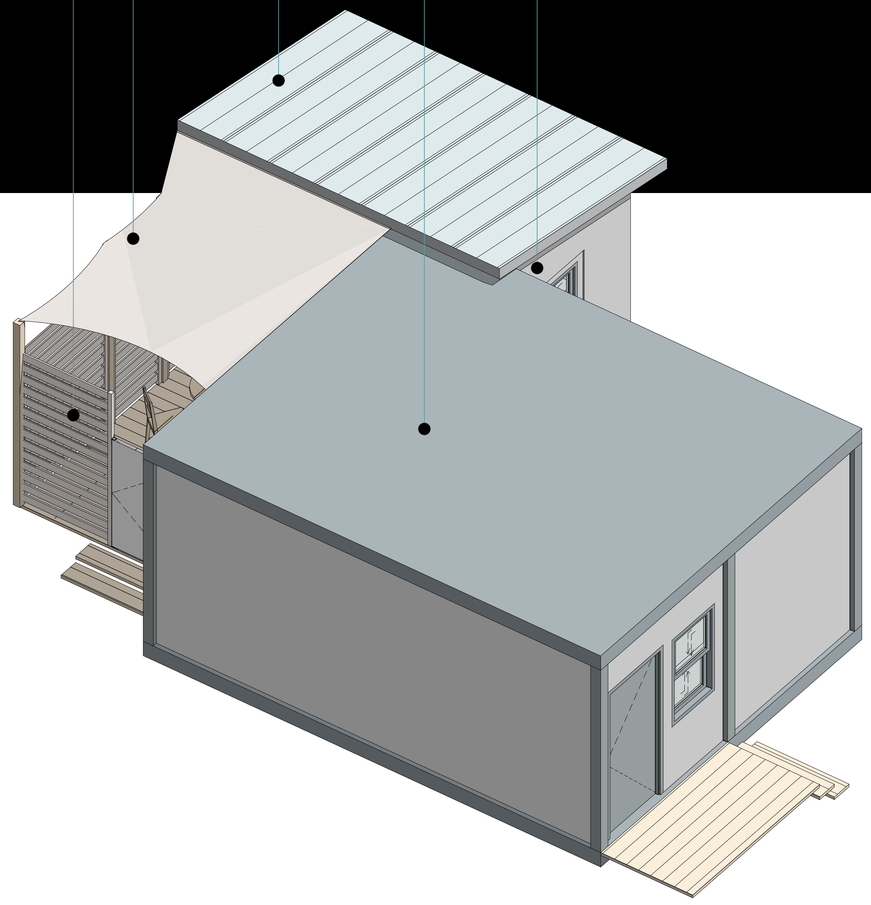

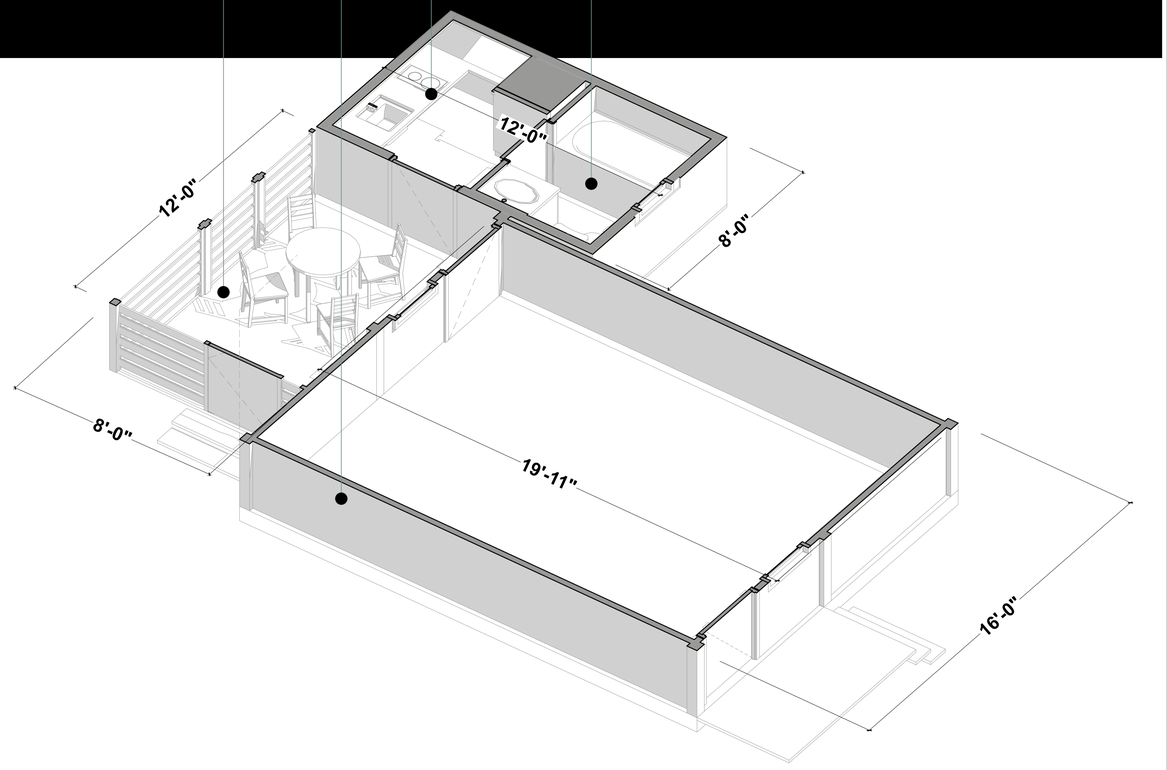

1
D3

DOUBLE UNIT AXOMETRIC

SCALE: 3/8" = 1'-0"

COUNTY STAMP

HI OG HAWAII OFF-GRID architecture & engineering

https://hawaiioffgrid.com/

808-495-8639
375 W KUIAHA RD #41
HAIKU MAUI, HAWAII
96708

NOT FOR CONSTRUCTION

FAMILY LIFE CENTER

TEMPORARY HOUSING

MAUI VETERANS HIGHWAY KIHEI, MAUI, HI 96753

TMK: (2) 3-8-006:069:0000

PROJECT NAME	FAMILY LIFE CENTER
DRAWN BY:	EP
DATE:	8/21/23
CHECKED BY:	DS
REVISIONS:	-

TITLE: DOUBLE UNIT

SHEET #: D3

PRIVACY FENCE

SHADE CLOTH (COLOR SELECT)

CORRUGATED METAL ROOF

(x1) CONTINEST UNITS


SHED PRO HAWAII (COLOR SELECT)


LANAI

x1 CONTINEST UNITS

KITCHEN

BATHROOM

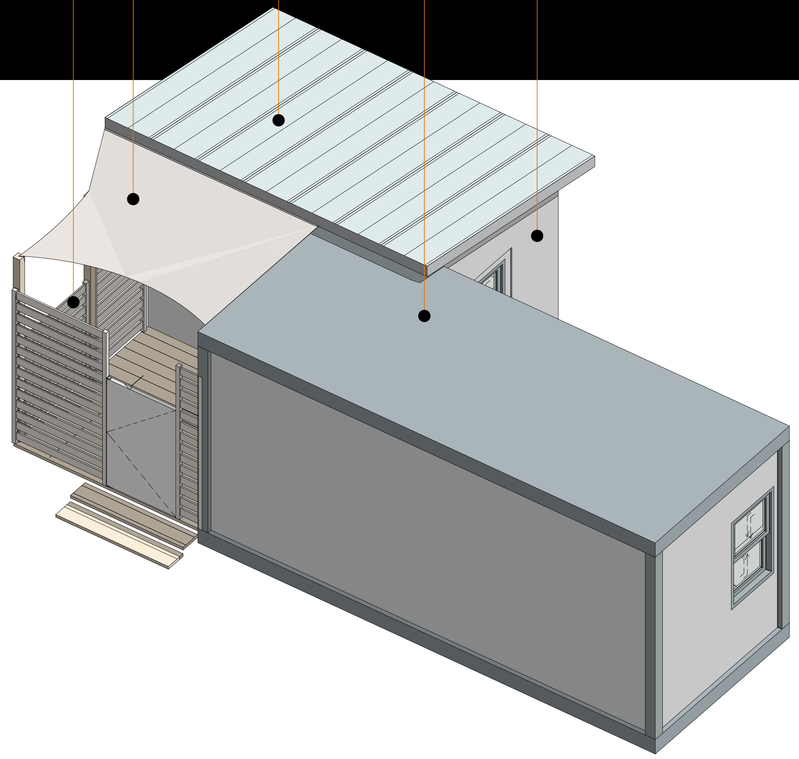

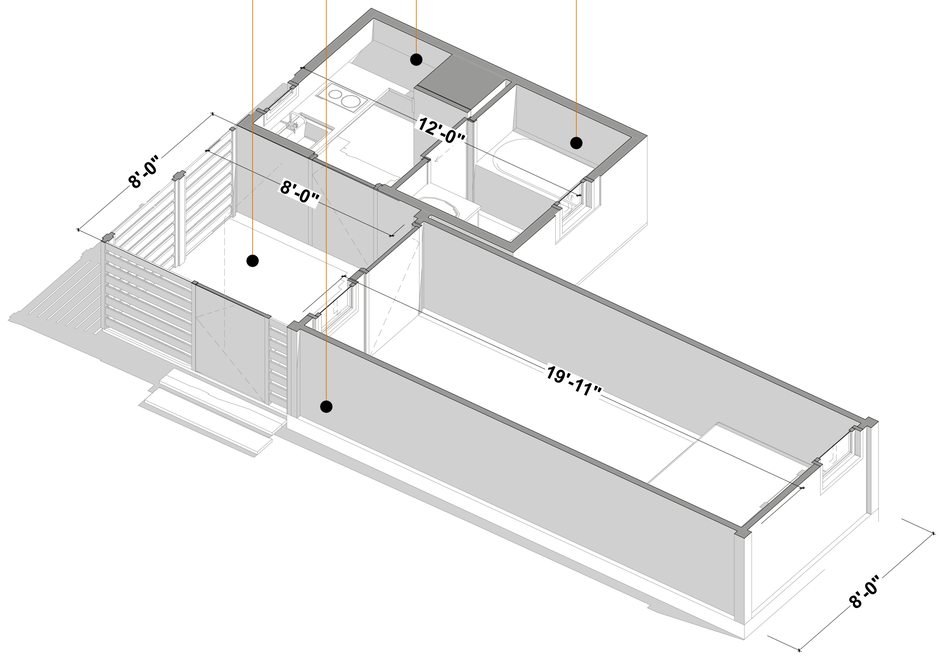

3
D4

SINGLE UNIT AXONOMETRIC

SCALE: 3/8" = 1'-0"

COUNTY STAMP

HI OG HAWAII OFF-GRID architecture & engineering

https://hawaiioffgrid.com/

808-495-8639
375 W KUIAHA RD #41
HAIKU MAUI, HAWAII
96708

NOT
FOR
CONSTRUCTION

FAMILY LIFE CENTER
TEMPORARY HOUSING
MAUI VETERANS HIGHWAY KIHEI, MAUI, HI 96753
TMK: (2) 3-8-006:069:0000

PROJECT NAME	FAMILY LIFE CENTER
DRAWN BY:	EP
DATE:	8/21/23
CHECKED BY:	DS
REVISIONS:	-

TITLE: SINGLE UNIT

SHEET #: D4

SOLAR - REVOLU SUN

(x2) SHIPPING CONTAINER

(TRUSS SYSTEMS HAWAII

SOLAR HOT WATER


LAUNDRY ROOM


TESLA POWER WALL

UTILITY ROOM

COMMUNITY SPACE

COMMUNITY ROOM

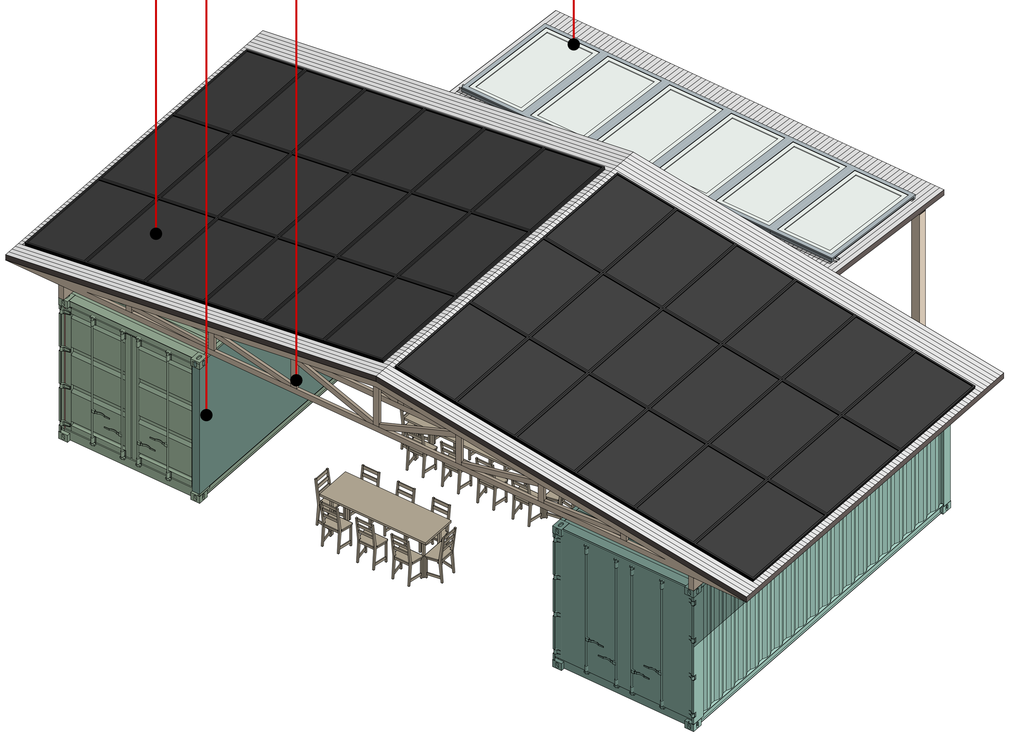

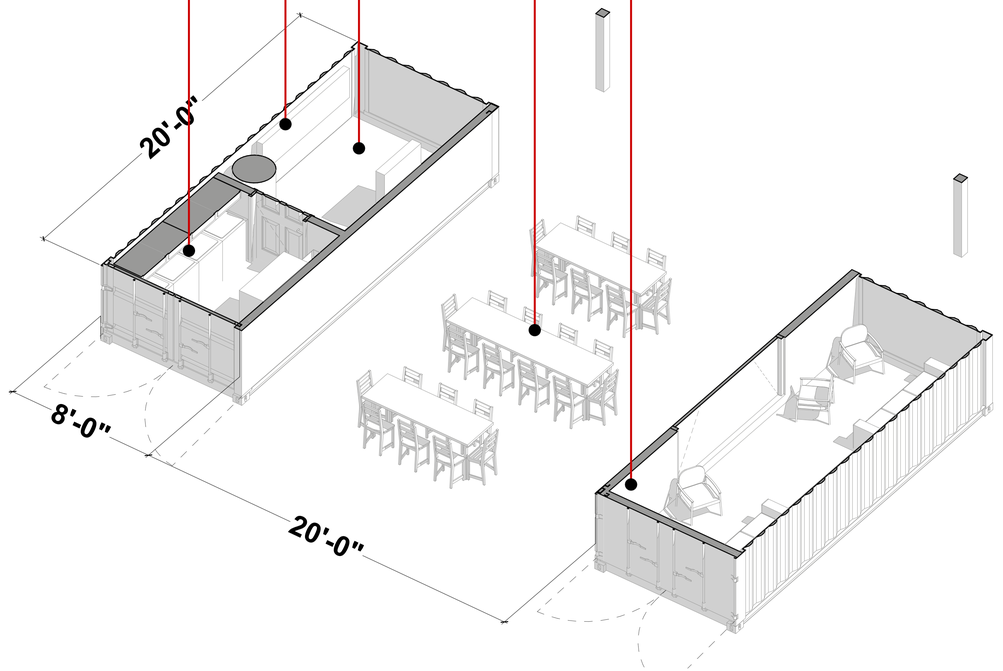

3
D5

COMMUNITY BUILDING AXOMETRIC

NOT TO SCALE

COUNTY STAMP

HI OG HAWAII OFF-GRID architecture & engineering

https://hawaiioffgrid.com/

808-495-8639
375 W KUIAHA RD #41
HAIKU MAUI, HAWAII
96708

NOT
FOR
CONSTRUCTION

FAMILY LIFE CENTER

TEMPORARY HOUSING


MAUI VETERANS HIGHWAY KIHEI, MAUI, HI 96753

TMK: (2) 3-8-006:069:0000

PROJECT NAME	FAMILY LIFE CENTER
DRAWN BY:	EP
DATE:	8/21/23
CHECKED BY:	DS
REVISIONS:	-


TITLE: COMMUNITY BUILDING

SHEET #: D5

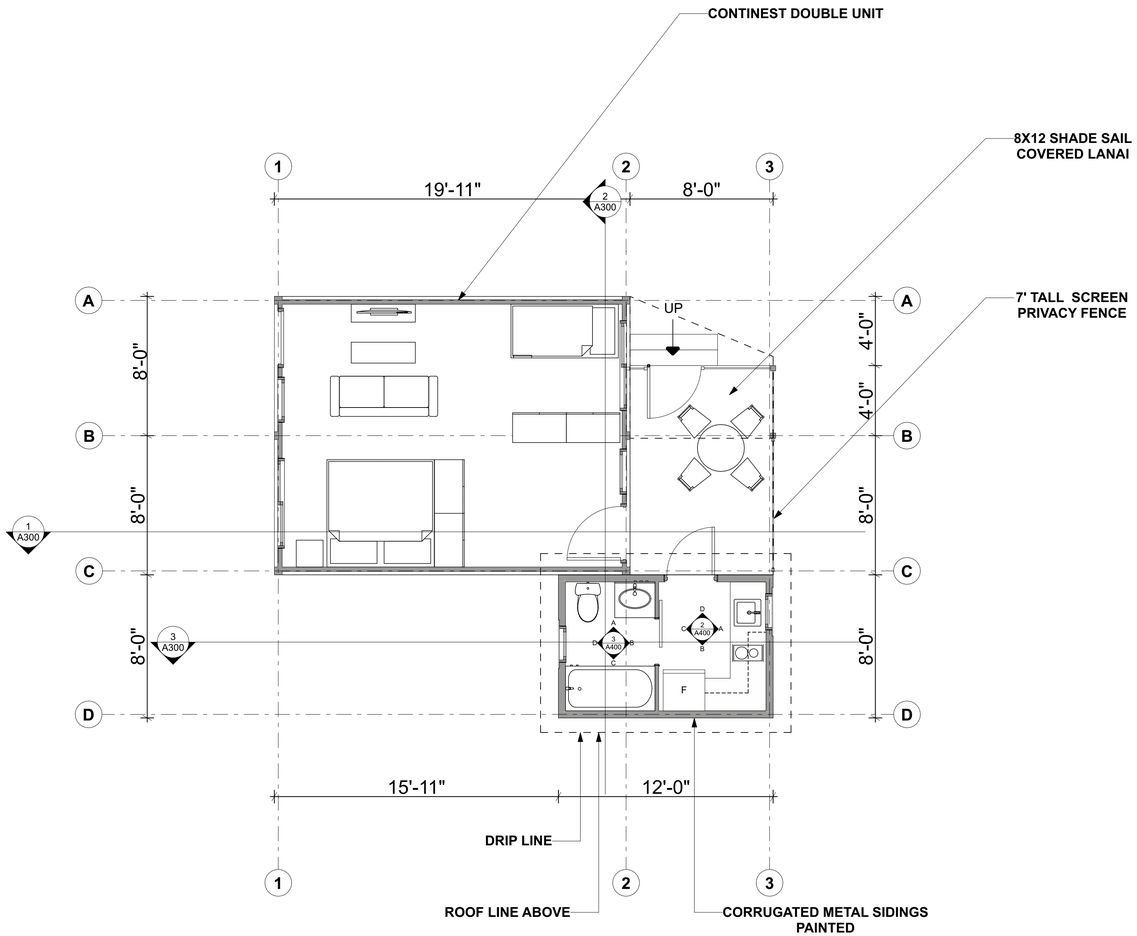

1 A100 CONTINEST DOUBLE UNIT

SCALE: 1/4" = 1'-0"

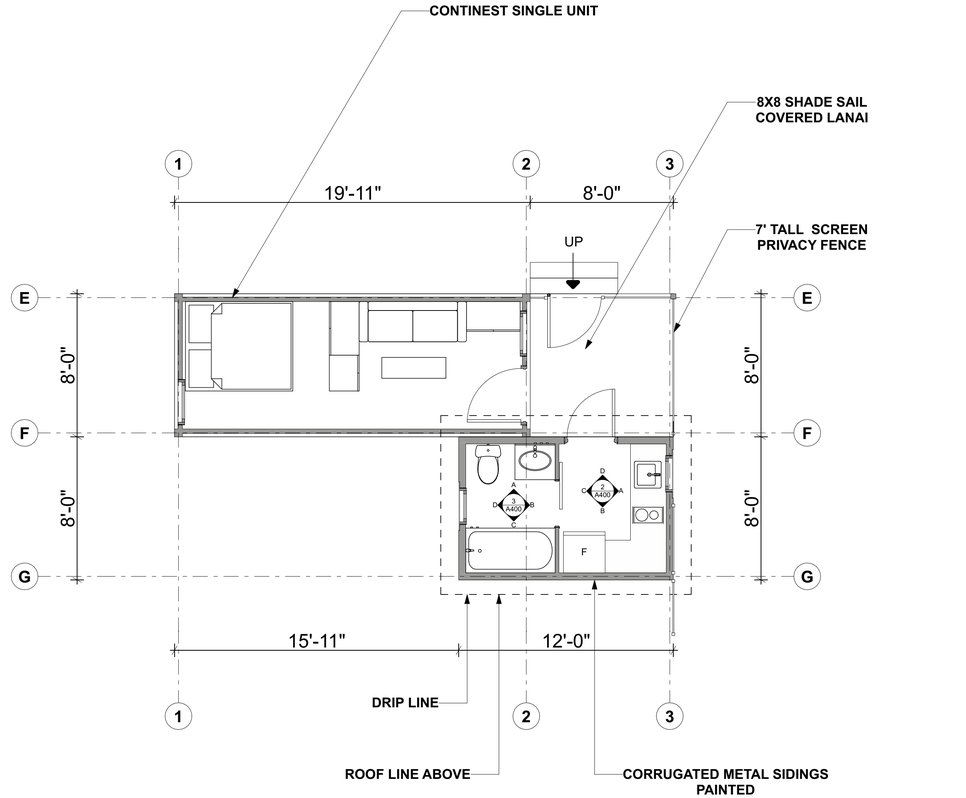

2 A100 CONTINEST SINGLE UNIT

SCALE: 1/4" = 1'-0"

N

COUNTY STAMP

HAWAII OFF-GRID architecture & engineering
https://hawaiioffgrid.com/
808-495-8639
375 W KUIAHA RD #41
HAIKU MAUI, HAWAII
96708

NOT FOR CONSTRUCTION

FAMILY LIFE CENTER

TEMPORARY HOUSING


MAUI VETERANS HIGHWAY KIHEI, MAUI, HI 96753

TMK: (2) 3-8-006:069:0000

PROJECT NAME	FAMILY LIFE CENTER
DRAWN BY:	EP
DATE:	8/21/23
CHECKED BY:	DS
REVISIONS:	-

TITLE: ARCHITECTURAL FLOOR PLAN


SHEET #: A 100

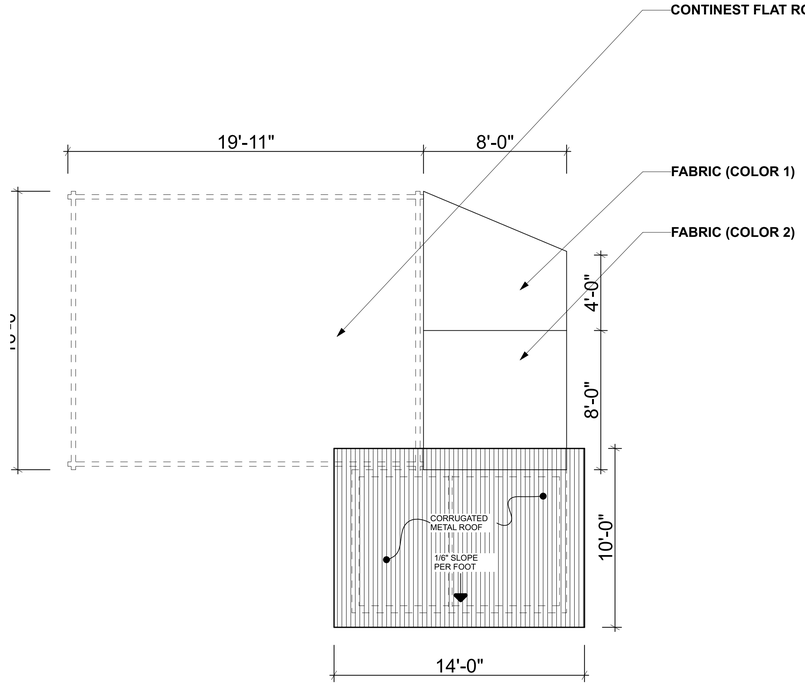

2 A 102

CONTINEST DOUBLE UNIT ROOF PLAN

SCALE: 1/4" = 1'-0"

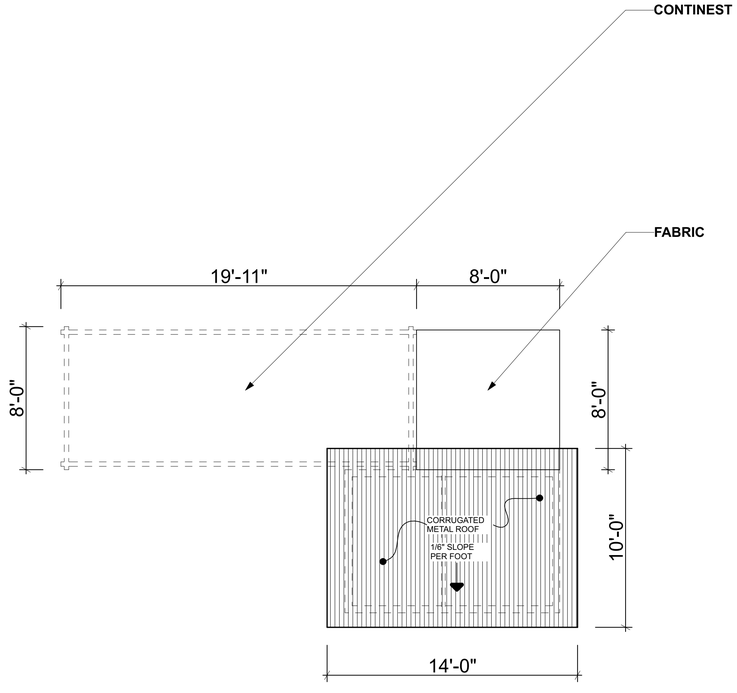

3 A 102

CONTINEST DOUBLE UNIT ROOF PLAN

SCALE: 1/4" = 1'-0"

COUNTY STAMP

HAWAII OFF-GRID architecture & engineering

https://hawaiioffgrid.com/

808-495-8639
375 W KUIAHA RD #41
HAIKU MAUI, HAWAII
96708

NOT FOR CONSTRUCTION

FAMILY LIFE CENTER

TEMPORARY HOUSING


MAUI VETERANS HIGHWAY KIHEI, MAUI, HI 96753

TMK: (2) 3-8-006:069:0000

PROJECT NAME	FAMILY LIFE CENTER
DRAWN BY:	EP
DATE:	8/21/23
CHECKED BY:	DS
REVISIONS:	-


TITLE: ARCHITECTURAL ROOF PLAN

SHEET #: A 102

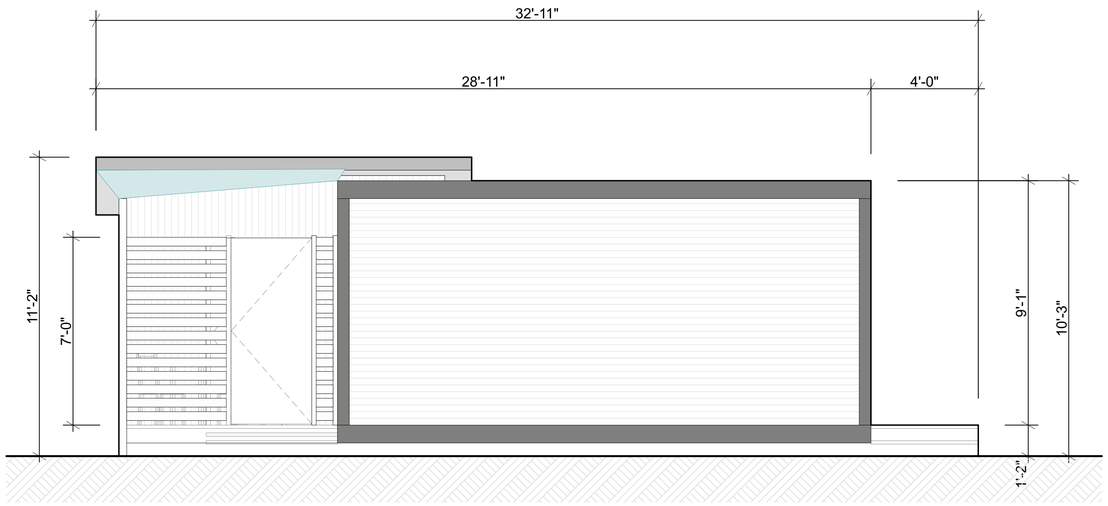


1 A200 **DOUBLE UNIT ELEVATION**

SCALE: 3/8" = 1'-0"

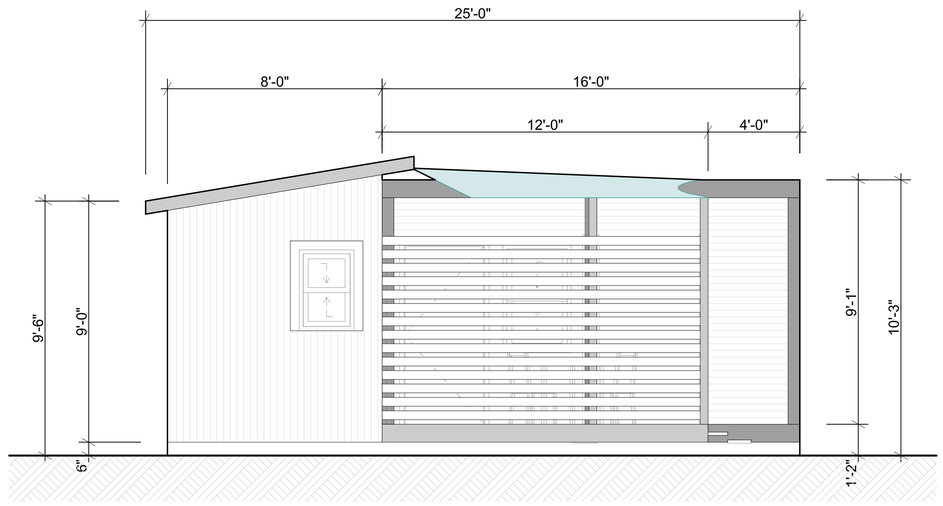


2 A200 **DOUBLE UNIT ELEVATION**

SCALE: 3/8" = 1'-0"

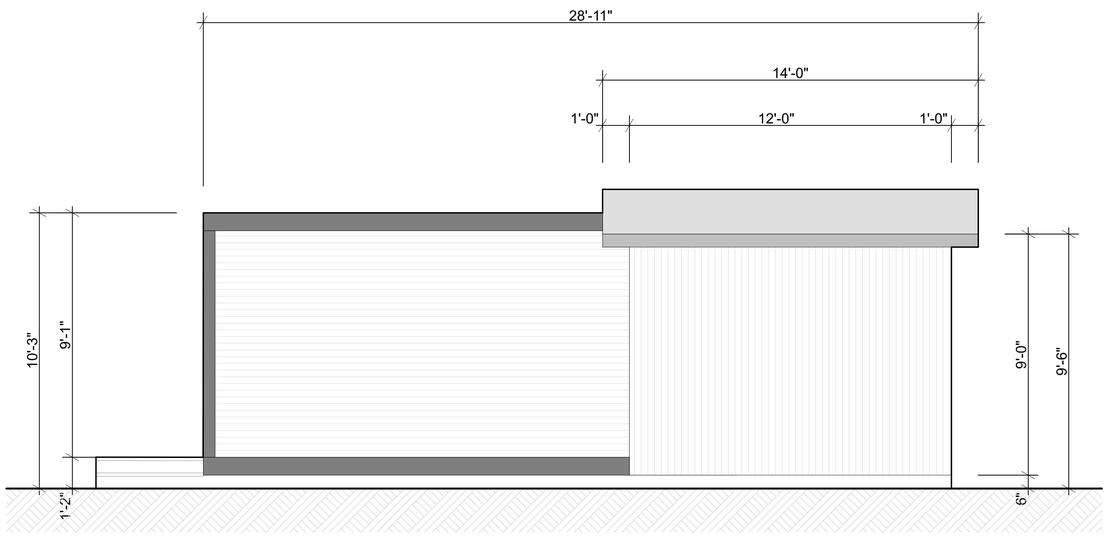

3 A200 **DOUBLE UNIT ELEVATION**

SCALE: 3/8" = 1'-0"

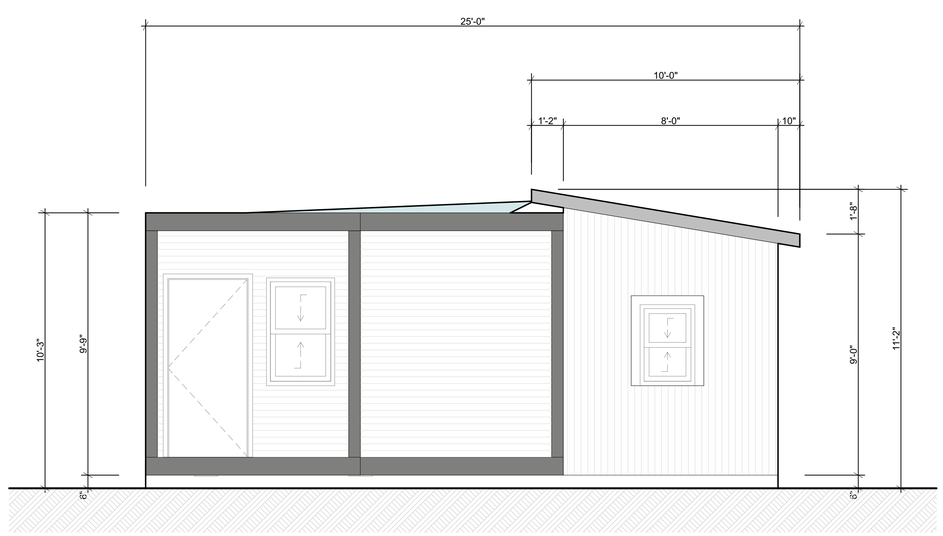

4 A200 **DOUBLE UNIT ELEVATION**

SCALE: 3/8" = 1'-0"

COUNTY STAMP

HI OG HAWAII OFF-GRID architecture & engineering

https://hawaiioffgrid.com/
808-495-8639
375 W KUIAHA RD #41
HAIKU MAUI, HAWAII
96708


NOT FOR CONSTRUCTION

FAMILY LIFE CENTER
TEMPORARY HOUSING
MAUI VETERANS HIGHWAY KIHEI, MAUI, HI 96753
TMK: (2) 3-8-006:069:0000

PROJECT NAME	FAMILY LIFE CENTER
DRAWN BY:	EP
DATE:	8/21/23
CHECKED BY:	DS
REVISIONS:	-


TITLE: ARCHITECTURAL ELEVATIONS

SHEET #: A200

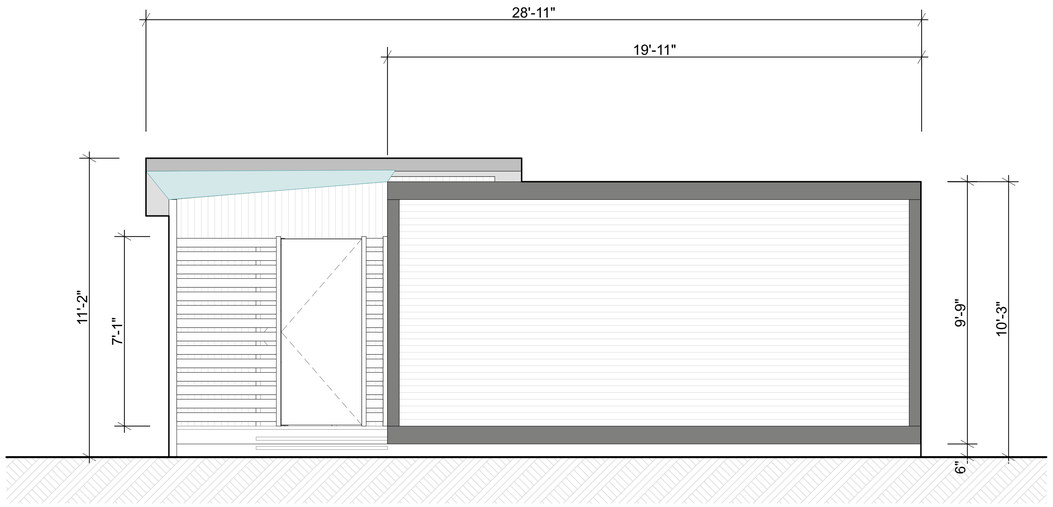


1 A201 **SINGLE UNIT ELEVATION**

SCALE: 3/8" = 1'-0"

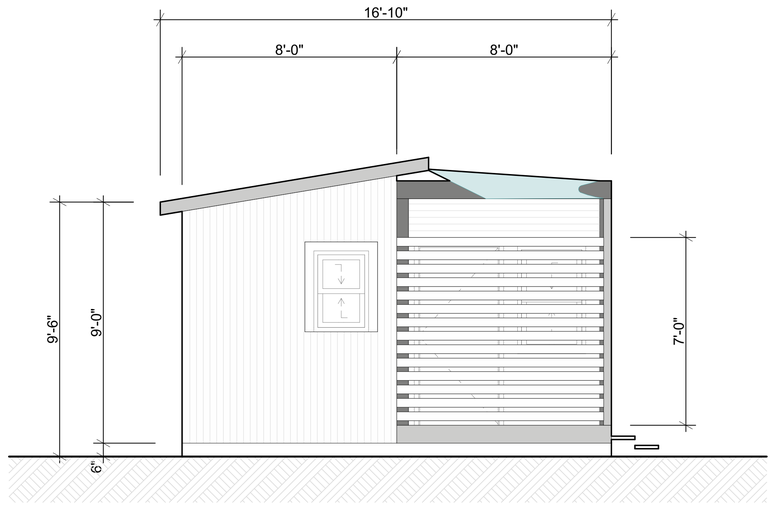


2 A201 **SINGLE UNIT ELEVATION**

SCALE: 3/8" = 1'-0"

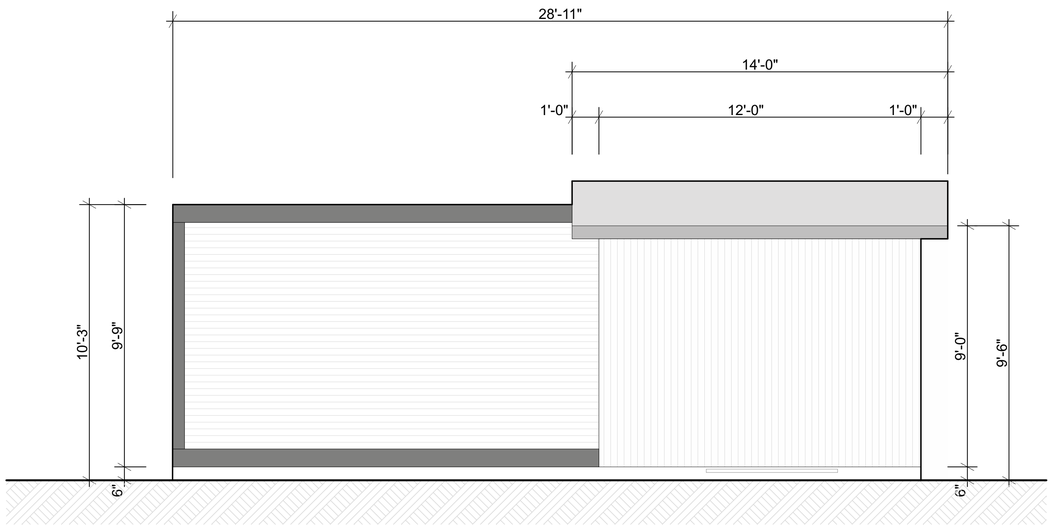

3 A201 **SINGLE UNIT ELEVATION**

SCALE: 3/8" = 1'-0"

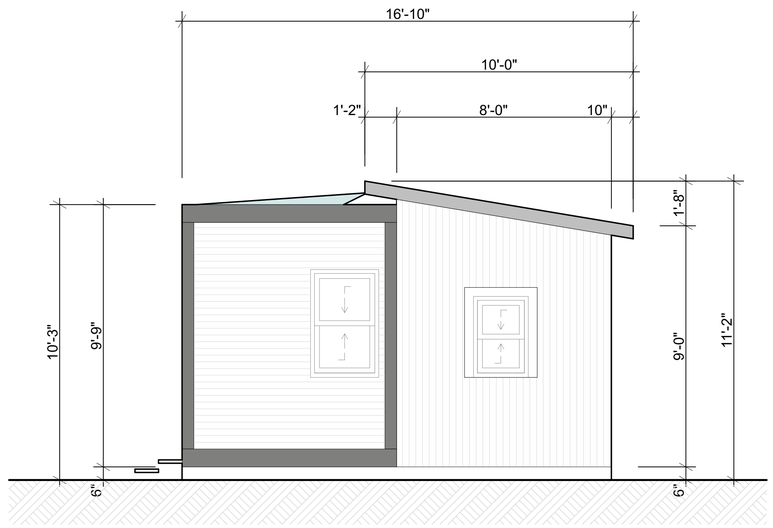

4 A201 **SINGLE UNIT ELEVATION**

SCALE: 3/8" = 1'-0"

COUNTY STAMP

HI OG HAWAII OFF-GRID architecture & engineering

https://hawaiioffgrid.com/

808-495-8639
375 W KUIAHA RD #41
HAIKU MAUI, HAWAII
96708

NOT FOR CONSTRUCTION

FAMILY LIFE CENTER

TEMPORARY HOUSING


MAUI VETERANS HIGHWAY KIHEI, MAUI, HI 96753

TMK: (2) 3-8-006:069:0000

PROJECT NAME	FAMILY LIFE CENTER
DRAWN BY:	EP
DATE:	8/21/23
CHECKED BY:	DS
REVISIONS:	-


TITLE: ARCHITECTURAL ELEVATIONS

SHEET #: A201

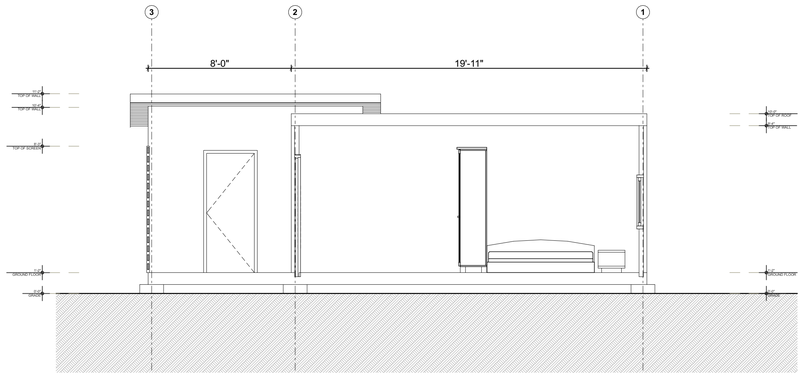


1 A300 **BEDROOM/LANAI SECTION**

SCALE: 1/4" = 1'-0"

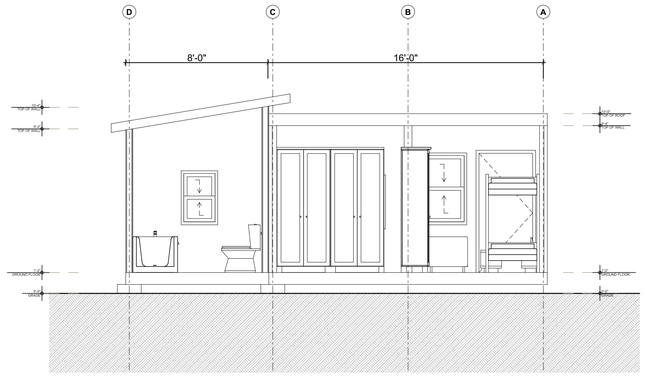

2 A300 **BATHROOM/BEDROOM SECTION**

SCALE: 1/4" = 1'-0"

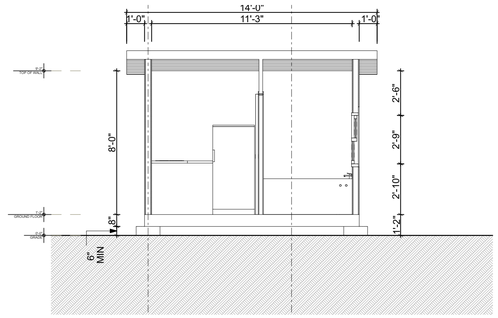

3 A300 **KITCHEN/BATHROOM SECTION**

SCALE: 1/4" = 1'-0"

COUNTY STAMP

HI OG HAWAII OFF-GRID architecture & engineering

https://hawaiioffgrid.com/

808-495-8639
375 W KUIAHA RD #41
HAIKU MAUI, HAWAII
96708

NOT FOR CONSTRUCTION

FAMILY LIFE CENTER

TEMPORARY HOUSING


MAUI VETERANS HIGHWAY KIHEI, MAUI, HI 96753

TMK: (2) 3-8-006:069:0000

PROJECT NAME	FAMILY LIFE CENTER
DRAWN BY:	EP
DATE:	8/21/23
CHECKED BY:	DS
REVISIONS:	-


TITLE: ARCHITECTURAL SECTIONS

SHEET #: A300

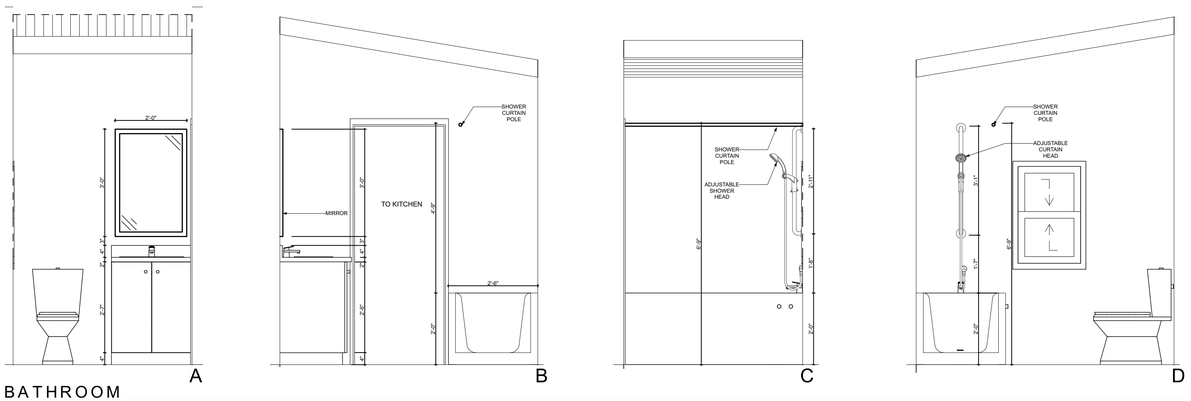


3 BATHROOM

SCALE: 1/2" = 1'-0"

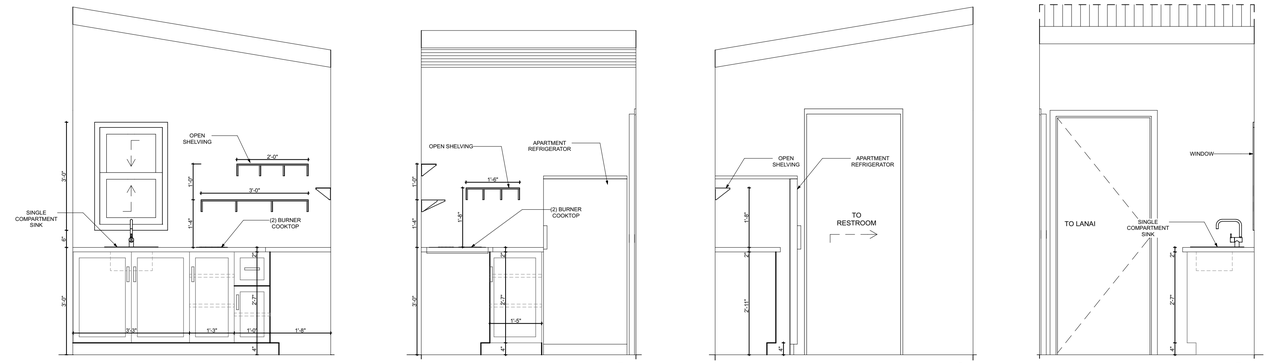

2 KITCHEN

SCALE: 1/2" = 1'-0"

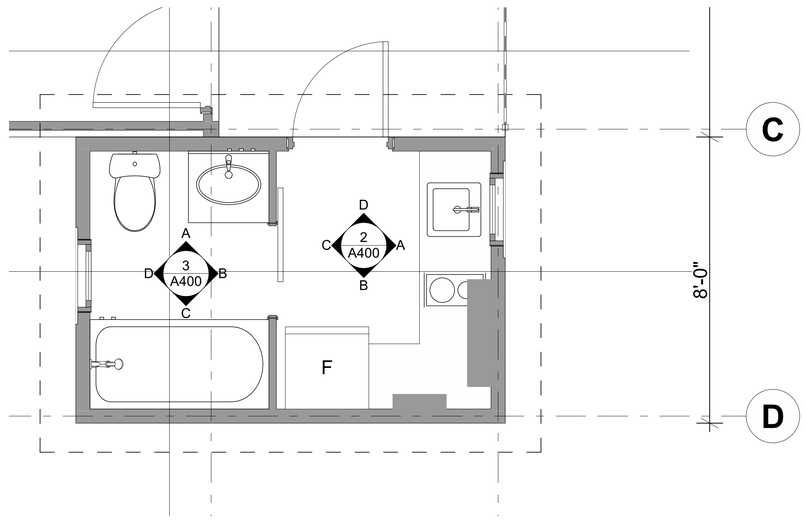

1 A400 **KITCHEN & BATHROOM INTERIOR ELEVATIONS**

SCALE: 1/2" = 1'-0"

COUNTY STAMP

HAWAII OFF-GRID architecture & engineering

https://hawaiioffgrid.com/

808-495-8639
375 W KUIAHA RD #41
HAIKU MAUI, HAWAII
96708

NOT FOR CONSTRUCTION

FAMILY LIFE CENTER

TEMPORARY HOUSING

MAUI VETERANS HIGHWAY KIHEI, MAUI, HI 96753

TMK: (2) 3-8-006:069:0000


PROJECT NAME	FAMILY LIFE CENTER
DRAWN BY:	EP
DATE:	8/21/23
CHECKED BY:	DS
REVISIONS:	-

TITLE: ARCHITECTURAL INTERIOR ELEVATIONS

SHEET #: A400


FOUNDATION NOTES

1. SOIL BEARING ASSUMED AT 1500 PSF ON FIRM, NATIVE SOIL OR COMPACTED STRUCTURAL FILL - OWNER TO VERIFY
2. ▷ INDICATES SIDE OF SHEAR WALL PLYWOOD IS INSTALLED. NOTE: SHEAR WALLS TO BE CONSTRUCTED WITH STUDS FULL HEIGHT TO ROOF SHEATHING UNLESS OTHERWISE DETAILED. TYPICALLY, $^{1}/_{2}$" PLYWOOD SHEATHING ON SHEAR WALLS INTERIOR AND EXTERIOR AS NOTED; ALL SHEAR WALLS (UNLESS OTHERWISE NOTED) TO BE NAILED WITH 8d @ 4" O.C. AT PANEL ENDS AND EDGES AND 8d @ 12" O.C. IN FIELD OF PANELS. BLOCK ALL UNSUPPORTED PANEL EDGES WITH FLAT 2x4 MINIMUM.
3. FOR TYPICAL HEADER/WALL FRAMING DETAIL SEE 1/S300.
4. FOR BUILT-UP COLUMN (B.U.COL.) TO BEAM/HEADER DETAIL SEE 2/S300.

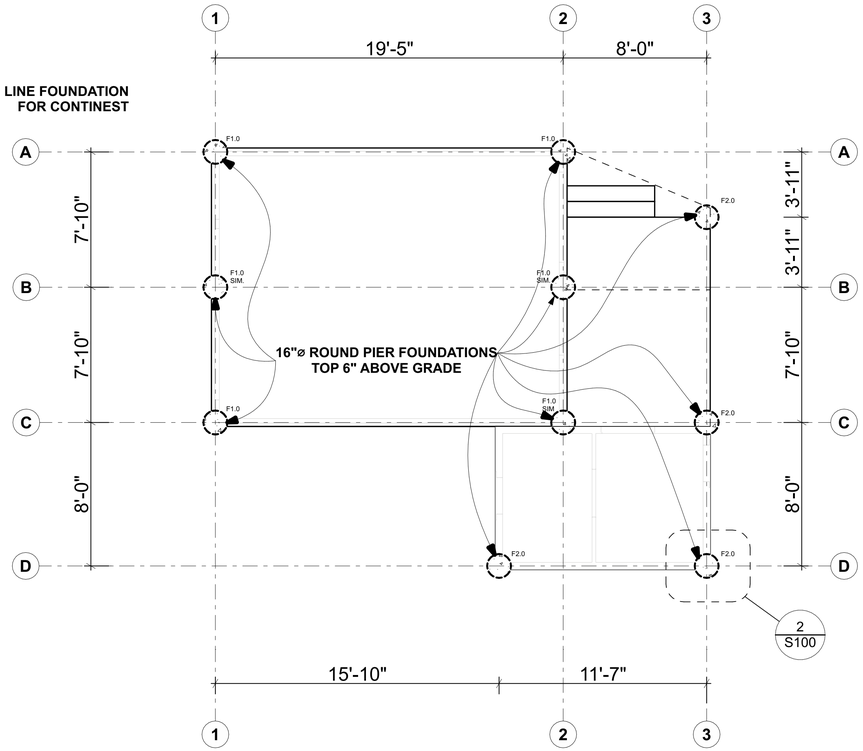

1 S1.0 CONTINEST DOUBLE UNIT FOUNDATION PLAN

SCALE: 1/4" = 1'-0"

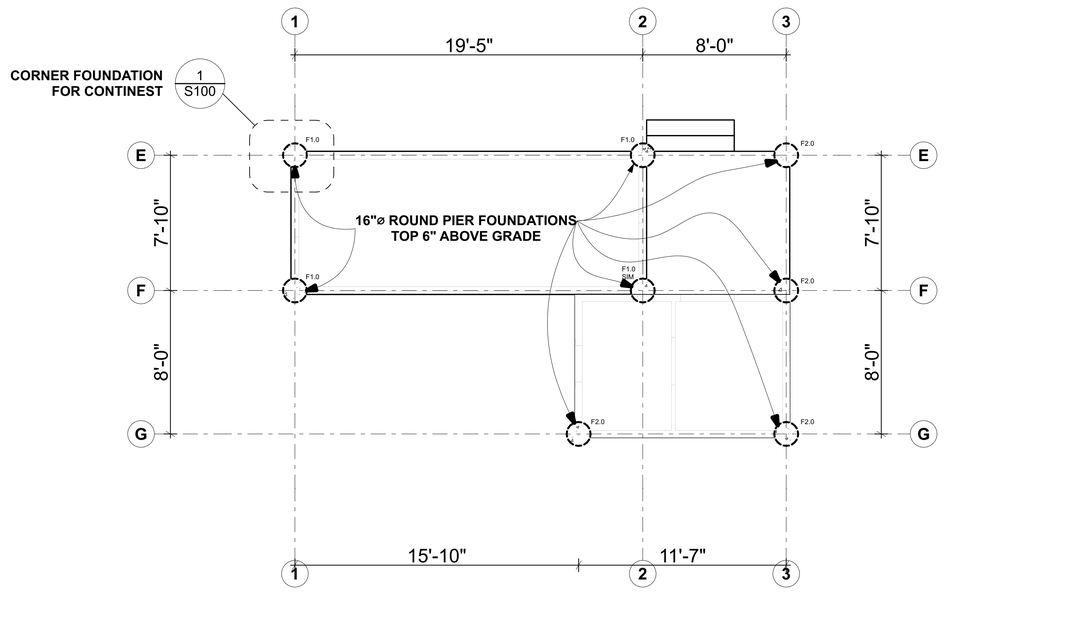

2 S1.0 CONTINEST SINGLE UNIT FOUNDATION PLAN

SCALE: 1/4" = 1'-0"

N

COUNTY STAMP

HI OG HAWAII OFF-GRID architecture & engineering

https://hawaiioffgrid.com/

808-495-8639
375 W KUIAHA RD #41
HAIKU MAUI, HAWAII
96708


NOT FOR CONSTRUCTION

FAMILY LIFE CENTER
TEMPORARY HOUSING
MAUI VETERANS HIGHWAY KIHEI, MAUI, HI 96753
TMK: (2) 3-8-006:069:0000

PROJECT NAME	FAMILY LIFE CENTER
DRAWN BY:	EP
DATE:	8/21/23
CHECKED BY:	DS
REVISIONS:	-


TITLE: STRUCTURAL FOUNDATION PLANS

SHEET #: S1.0

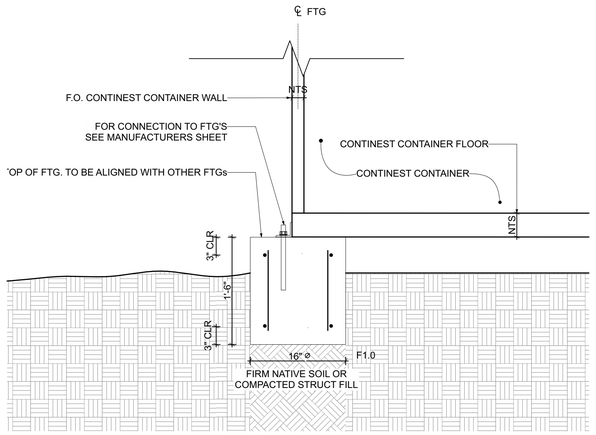

1 S100 **CONTINEST FOUNDATION F1.0 SECTION**

SCALE: 1" = 1'-0"

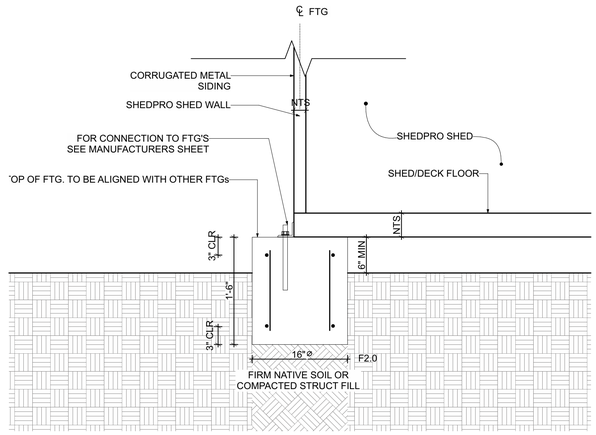

2 S100 **SHEDPRO FOUNDATION F2.0 DETAIL**

SCALE: 1" = 1'-0"

COUNTY STAMP

HAWAII OFF-GRID architecture & engineering

https://hawaiioffgrid.com/

808-495-8639
375 W KUIAHA RD #41
HAIKU MAUI, HAWAII
96708

NOT FOR CONSTRUCTION

FAMILY LIFE CENTER

TEMPORARY HOUSING


MAUI VETERANS HIGHWAY KIHEI, MAUI, HI 96753

TMK: (2) 3-8-006:069:0000

PROJECT NAME	FAMILY LIFE CENTER
DRAWN BY:	EP
DATE:	8/21/23
CHECKED BY:	DS
REVISIONS:	-

TITLE: STRUCTURAL FOUNDATION DETAILS

SHEET #: S100

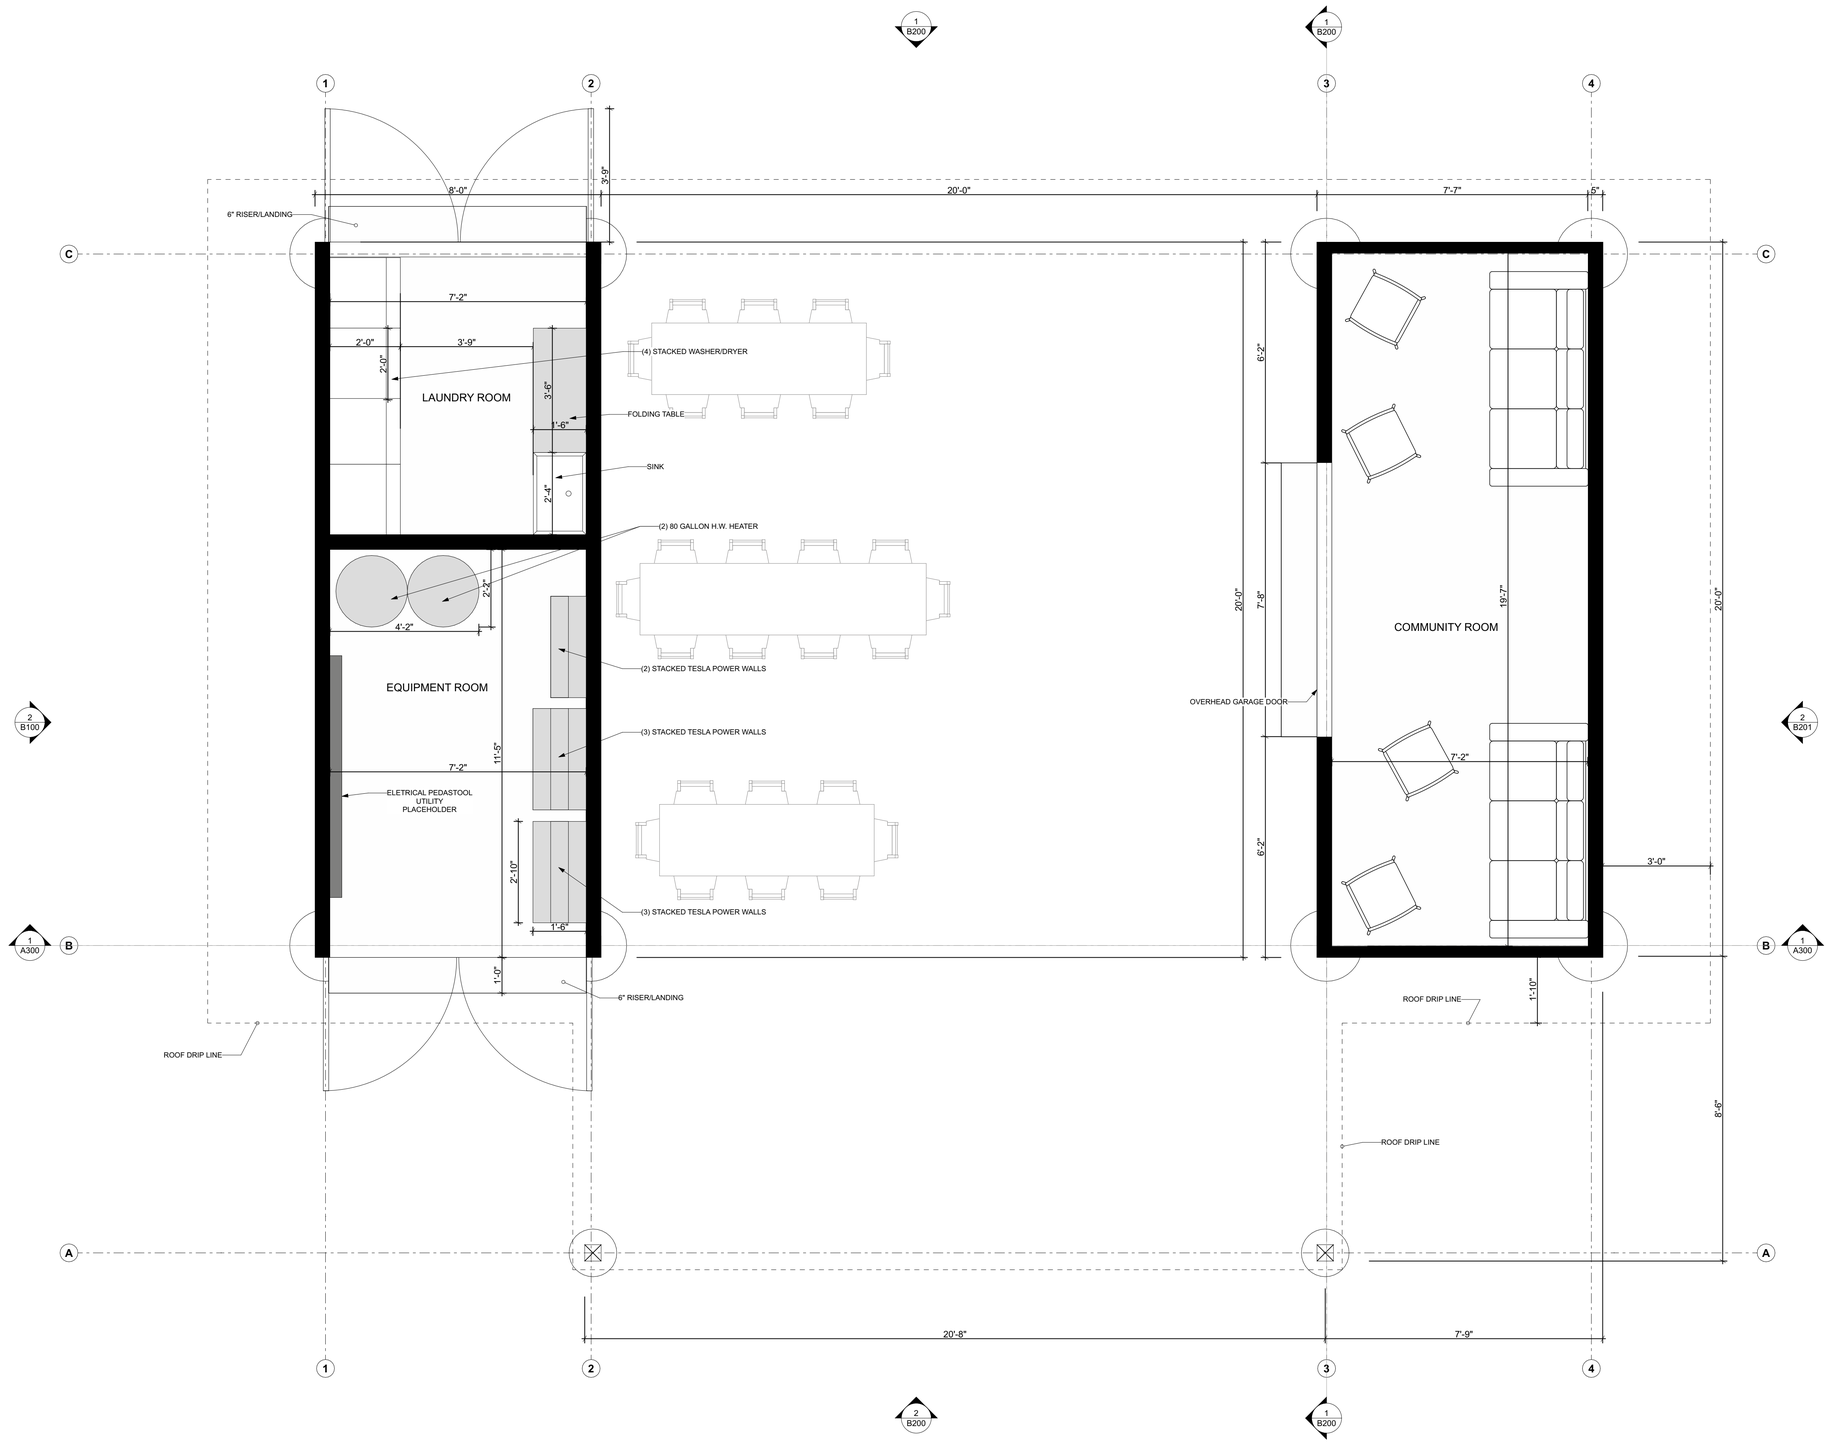

1 B100 **COMMUNITY BUILDING PLAN**

SCALE: 1/2" = 1'-0"

COUNTY STAMP

HAWAII OFF-GRID architecture & engineering

https://hawaiioffgrid.com/

808-495-8639
375 W KUIAHA RD #41
HAIKU MAUI, HAWAII
96708

NOT FOR CONSTRUCTION

FAMILY LIFE CENTER

TEMPORARY HOUSING


MAUI VETERANS HIGHWAY KIHEI, MAUI, HI 96753

TMK: (2) 3-8-006:069:0000

PROJECT NAME	FAMILY LIFE CENTER
DRAWN BY:	EP
DATE:	8/21/23
CHECKED BY:	DS
REVISIONS:	-

TITLE: ARCHITECTURAL FLOOR PLAN

SHEET #: B100

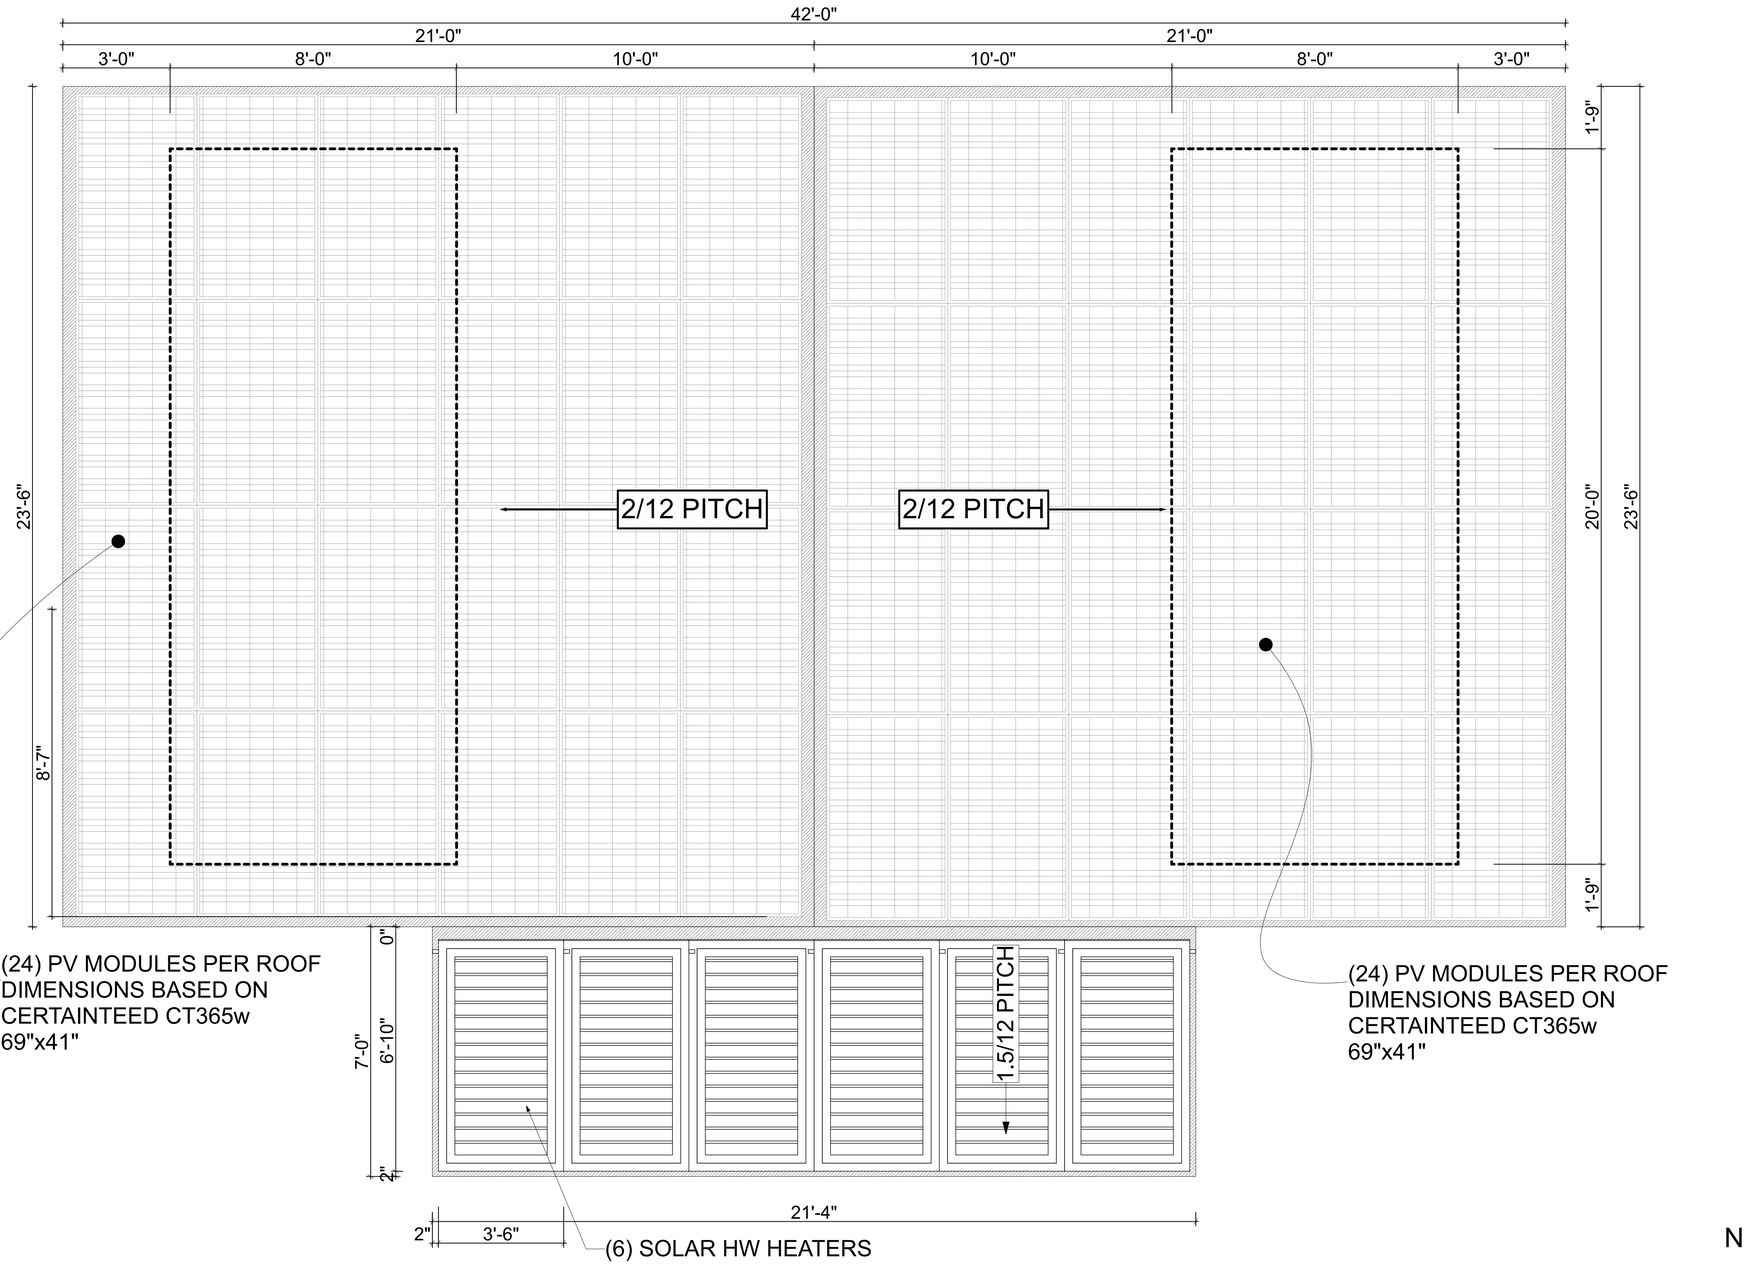

1 B101

ROOF PLAN

SCALE: 1/2" = 1'-0"

COUNTY STAMP

HAWAII OFF-GRID architecture & engineering
https://hawaiioffgrid.com/
808-495-8639
375 W KUIAHA RD #41
HAIKU MAUI, HAWAII
96708


NOT FOR CONSTRUCTION

FAMILY LIFE CENTER
TEMPORARY HOUSING
MAUI VETERANS HIGHWAY KIHEI, MAUI, HI 96753
TMK: (2) 3-8-006:069:0000

PROJECT NAME	FAMILY LIFE CENTER
DRAWN BY:	EP
DATE:	8/21/23
CHECKED BY:	DS
REVISIONS:	-

TITLE: ARCHITECTURAL ROOF PLAN

SHEET #: B101

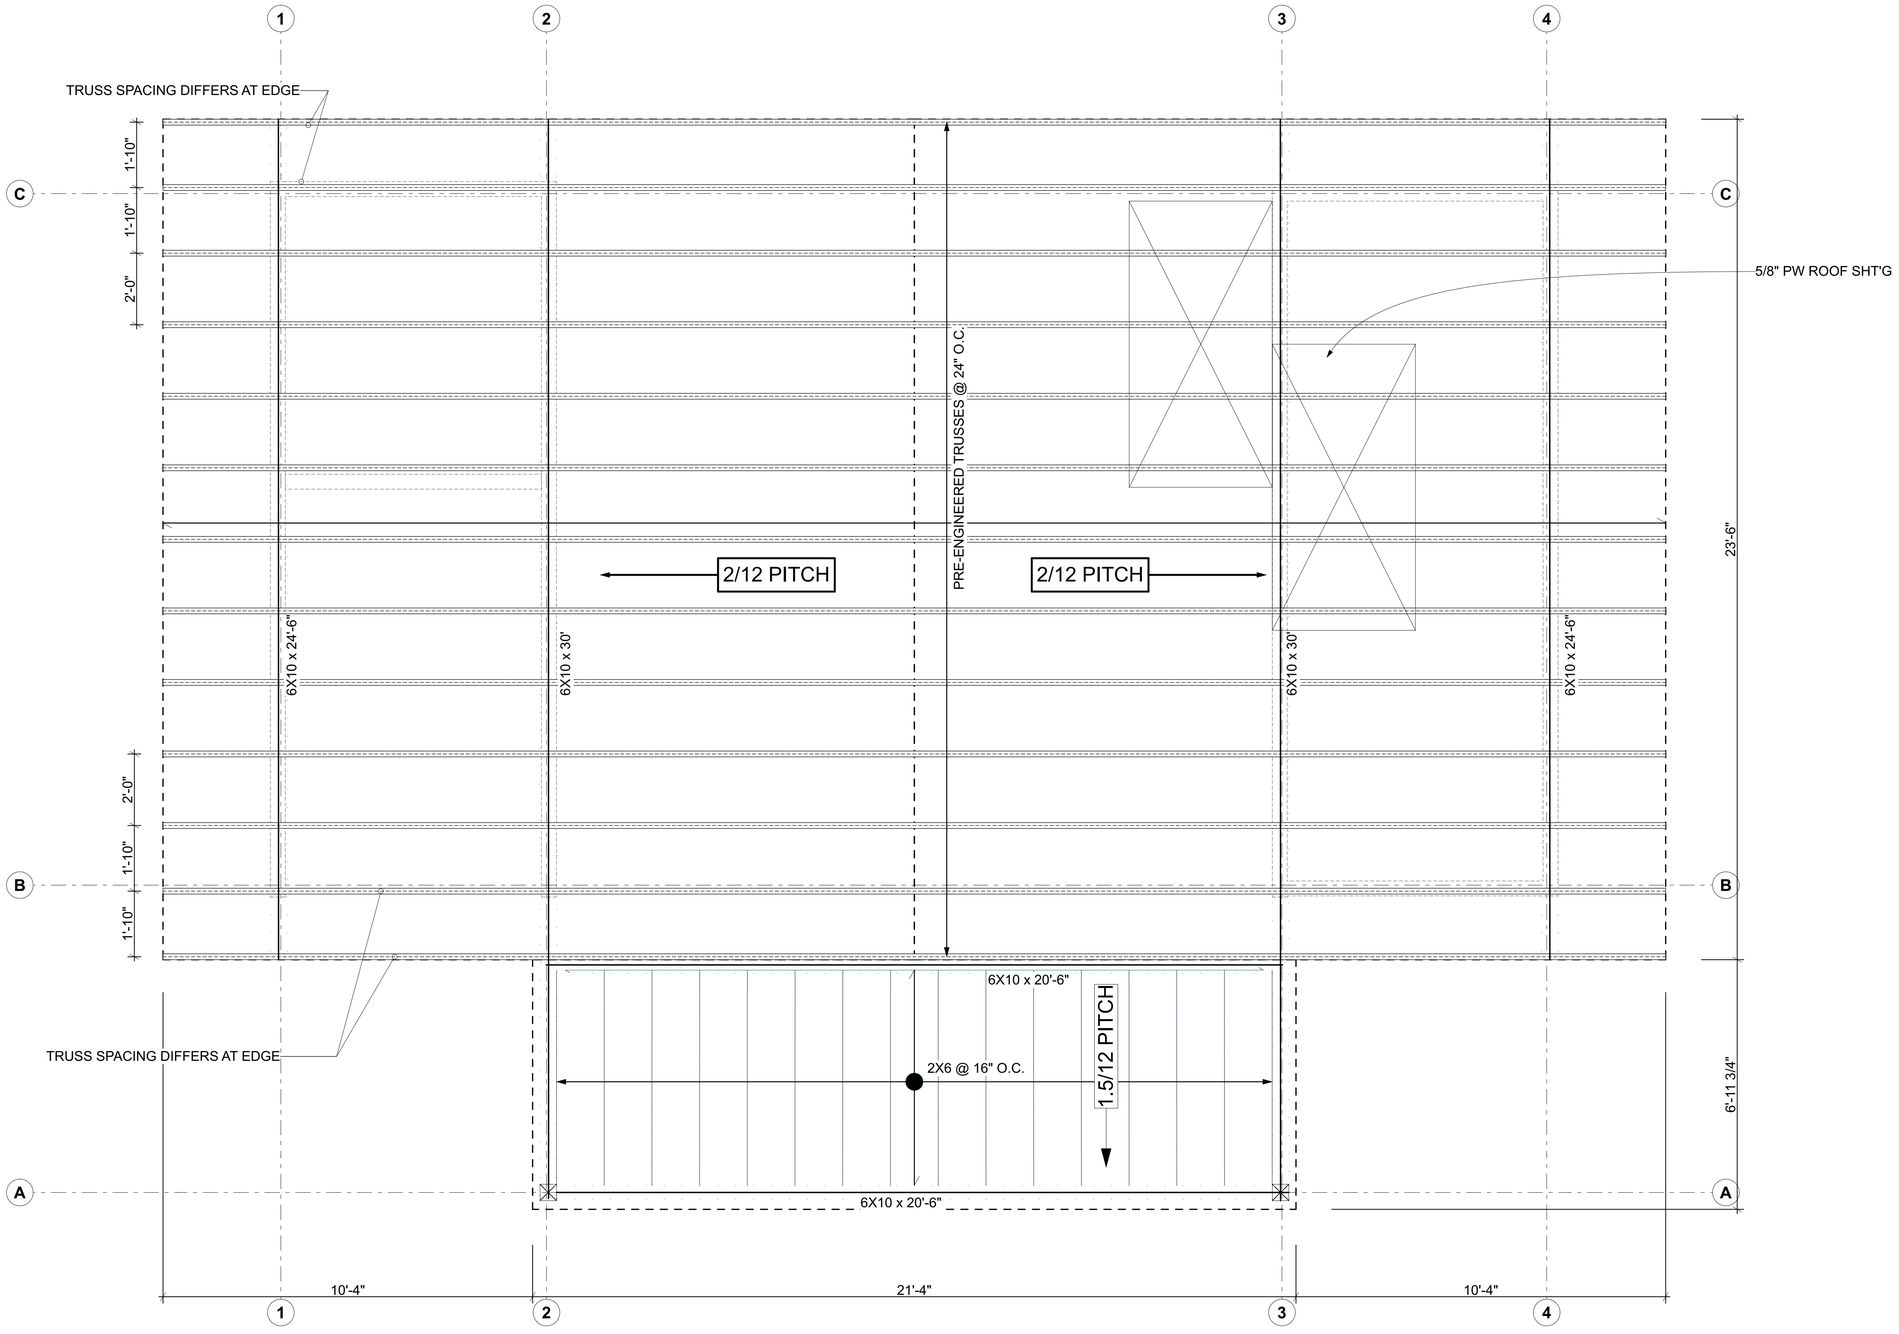

1 B102

ROOF

SCALE: 1/2" = 1'-0"

COUNTY STAMP

HAWAII OFF-GRID architecture & engineering
https://hawaiioffgrid.com/
808-495-8639
375 W KUIAHA RD #41
HAIKU MAUI, HAWAII
96708


NOT FOR CONSTRUCTION

FAMILY LIFE CENTER
TEMPORARY HOUSING
MAUI VETERANS HIGHWAY KIHEI, MAUI, HI 96753
TMK: (2) 3-8-006:069:0000

PROJECT NAME	FAMILY LIFE CENTER
DRAWN BY:	EP
DATE:	8/21/23
CHECKED BY:	DS
REVISIONS:	-

TITLE: ARCHITECTURAL ROOF FRAMING PLAN

SHEET #: B102

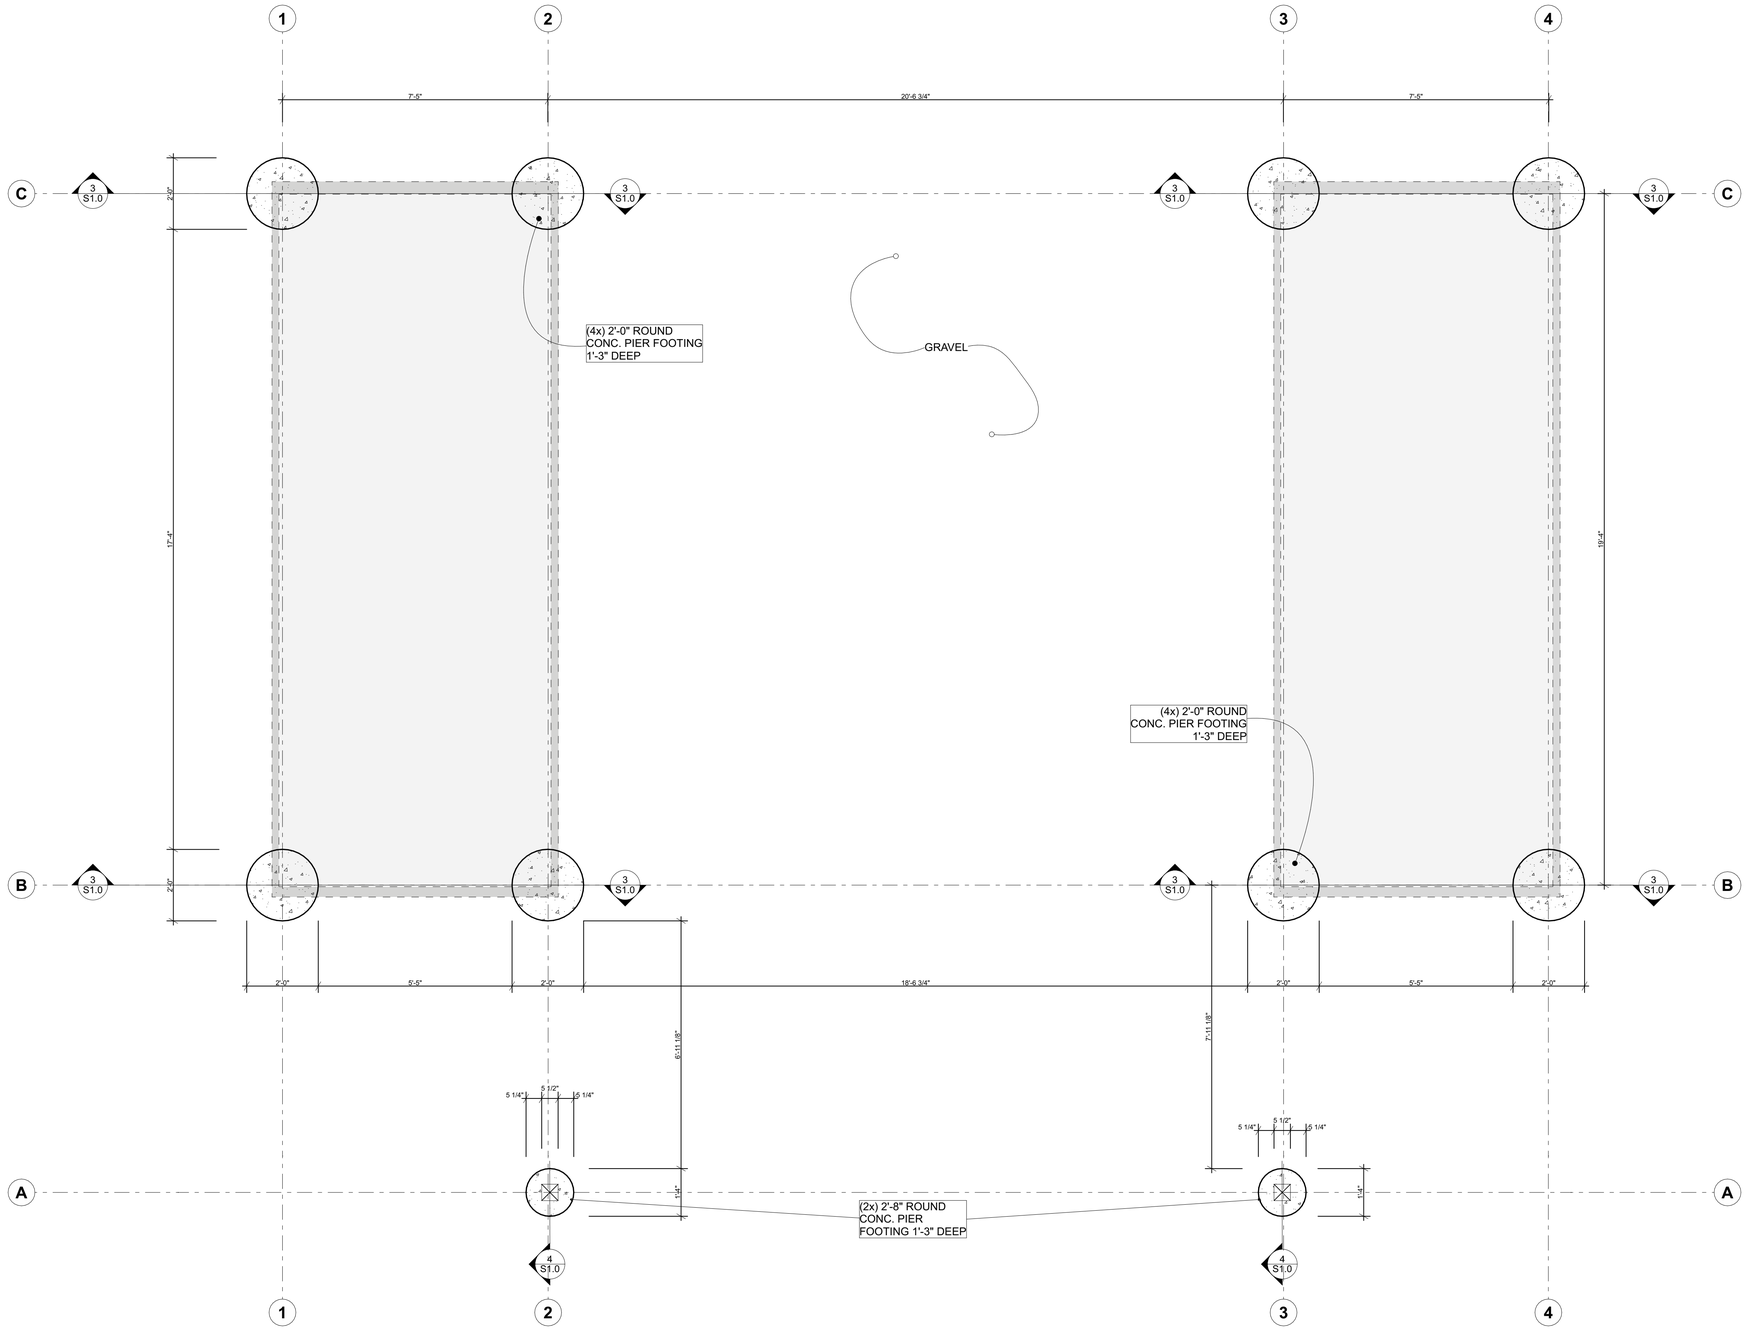

COMMUNITY BUILDING FOUNDATION PLANS

2 / B103

SCALE: 1/2" = 1'-0"

COUNTY STAMP

HAWAII OFF-GRID architecture & engineering
https://hawaiioffgrid.com/
808-495-8639
375 W KUIAHA RD #41
HAIKU MAUI, HAWAII
96708

NOT FOR CONSTRUCTION

FAMILY LIFE CENTER

TEMPORARY HOUSING


MAUI VETERANS HIGHWAY KIHEI, MAUI, HI 96753

TMK: (2) 3-8-006:069:0000

PROJECT NAME	FAMILY LIFE CENTER
DRAWN BY:	EP
DATE:	8/21/23
CHECKED BY:	DS
REVISIONS:	-

TITLE: FOUNDATION PLANS


SHEET #: B103

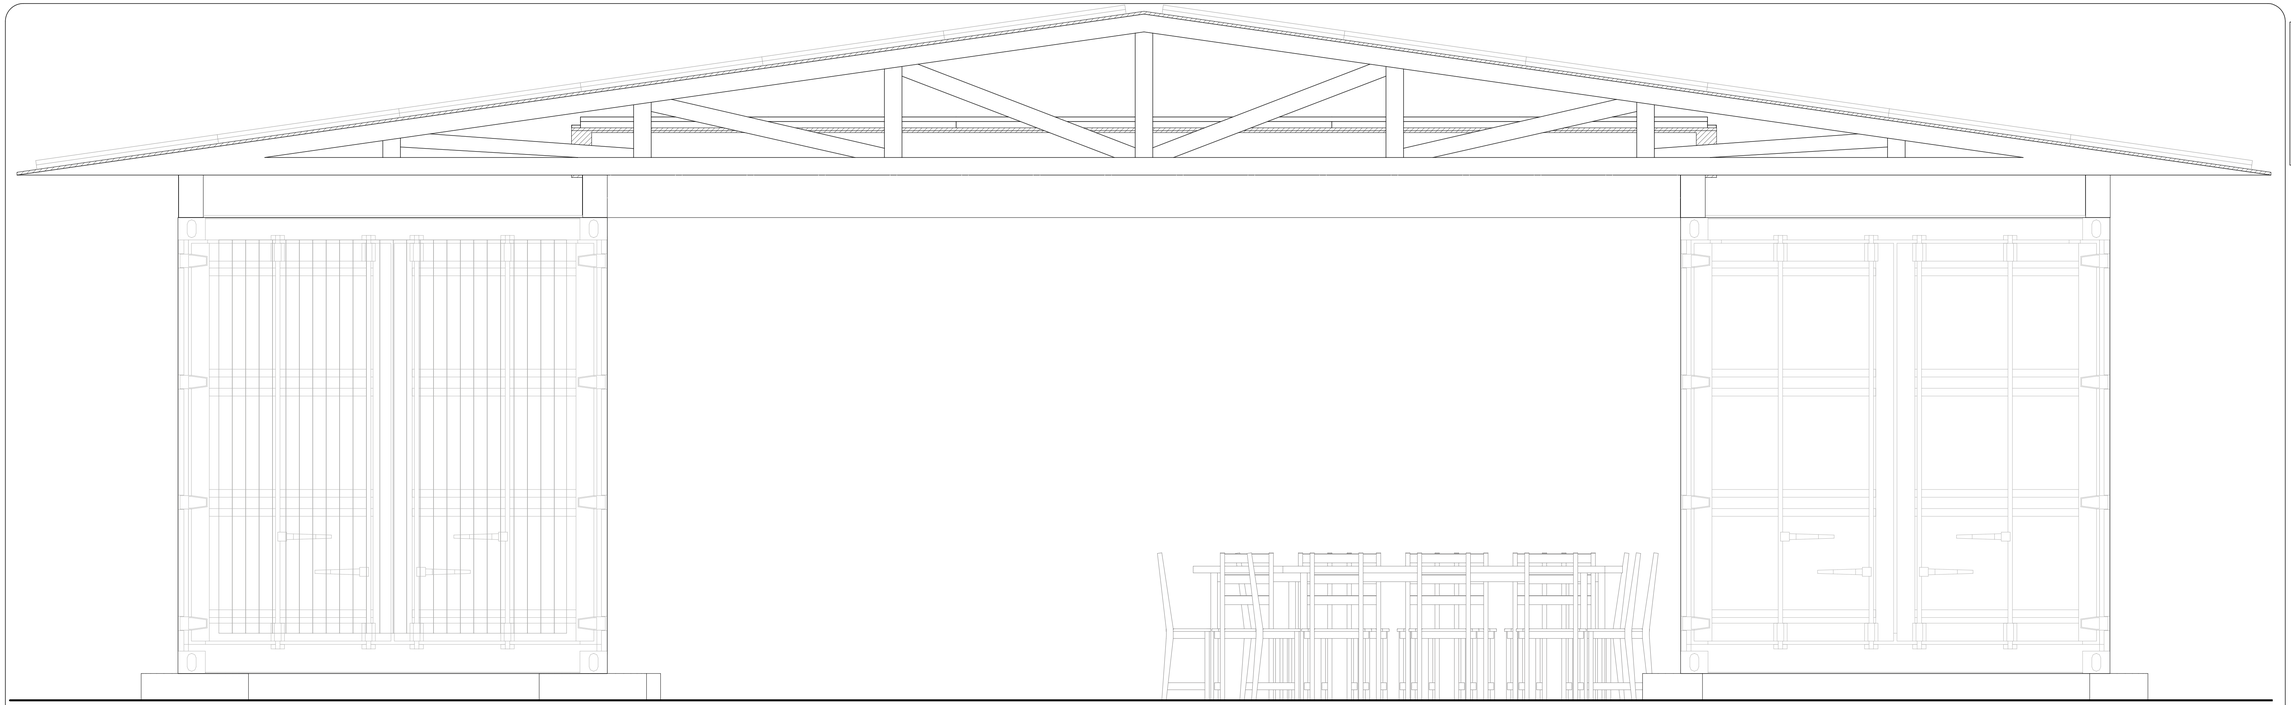

1 B200

SOUTH ELEVATION

SCALE: 3/4" = 1'-0"

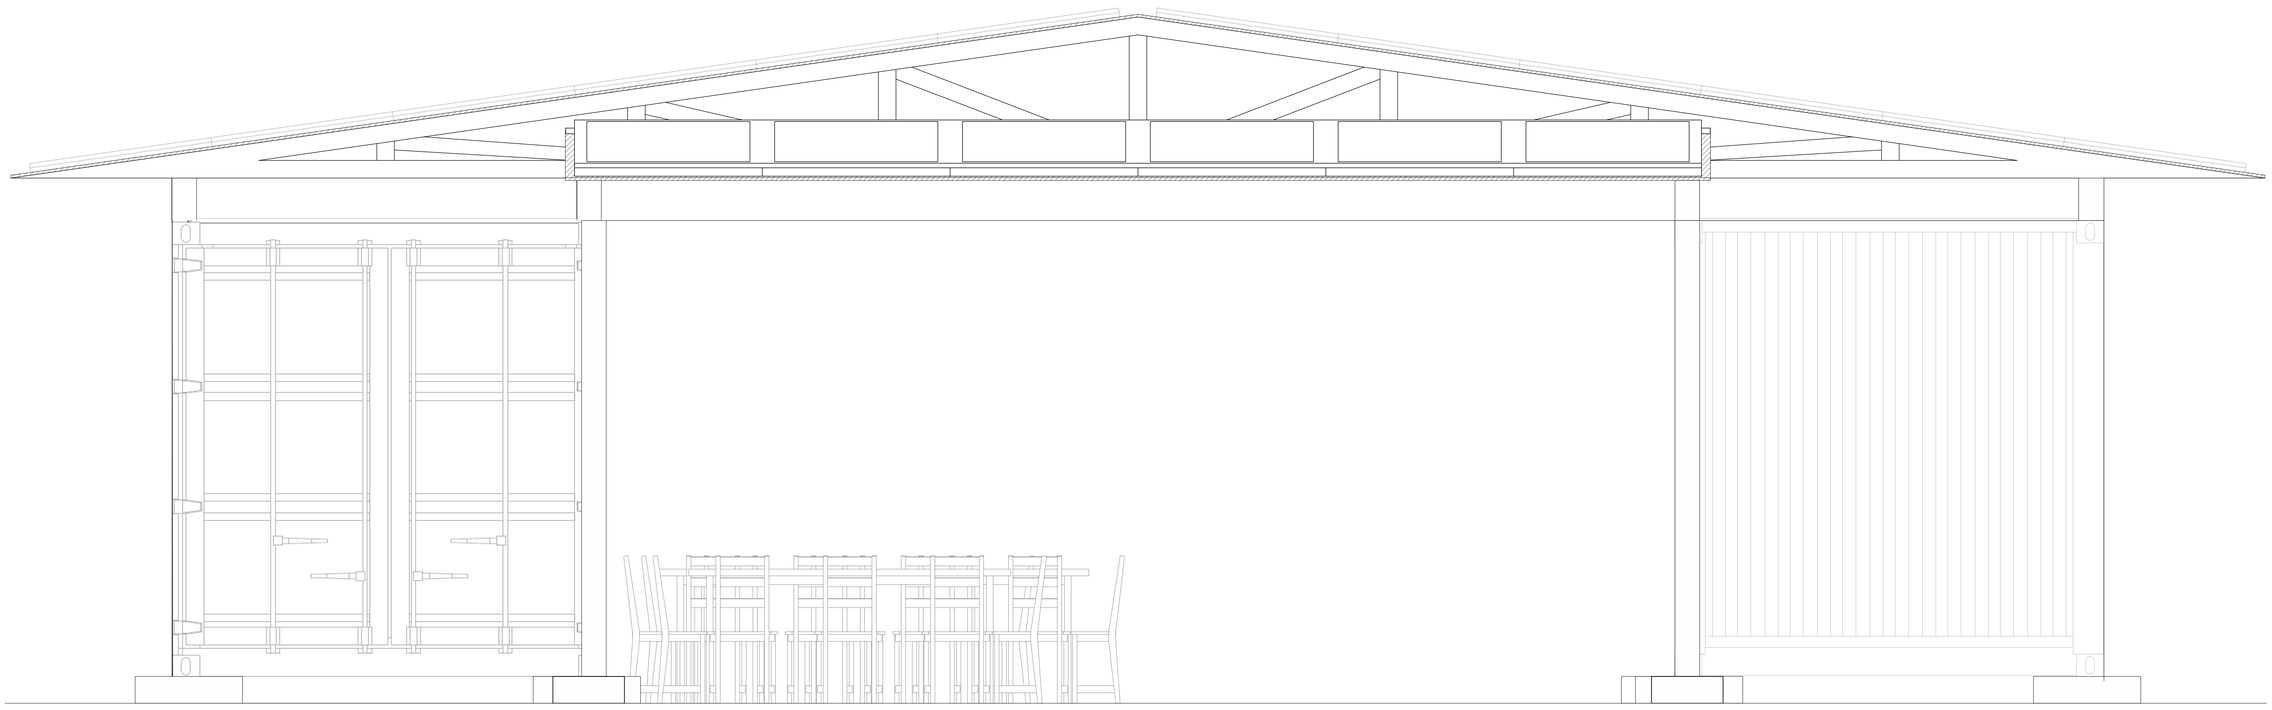

2 B200

NORTH ELEVATION

SCALE: 3/4" = 1'-0"

COUNTY STAMP

HAWAII OFF-GRID architecture & engineering

https://hawaiioffgrid.com/

808-495-8639
375 W KUIAHA RD #41
HAIKU MAUI, HAWAII
96708

NOT FOR CONSTRUCTION

FAMILY LIFE CENTER

TEMPORARY HOUSING


MAUI VETERANS HIGHWAY KIHEI, MAUI, HI 96753

TMK: (2) 3-8-006:069:0000

PROJECT NAME	FAMILY LIFE CENTER
DRAWN BY:	EP
DATE:	8/21/23
CHECKED BY:	DS
REVISIONS:	-

TITLE: ARCHITECTURAL ELEVATIONS

SHEET #: B200

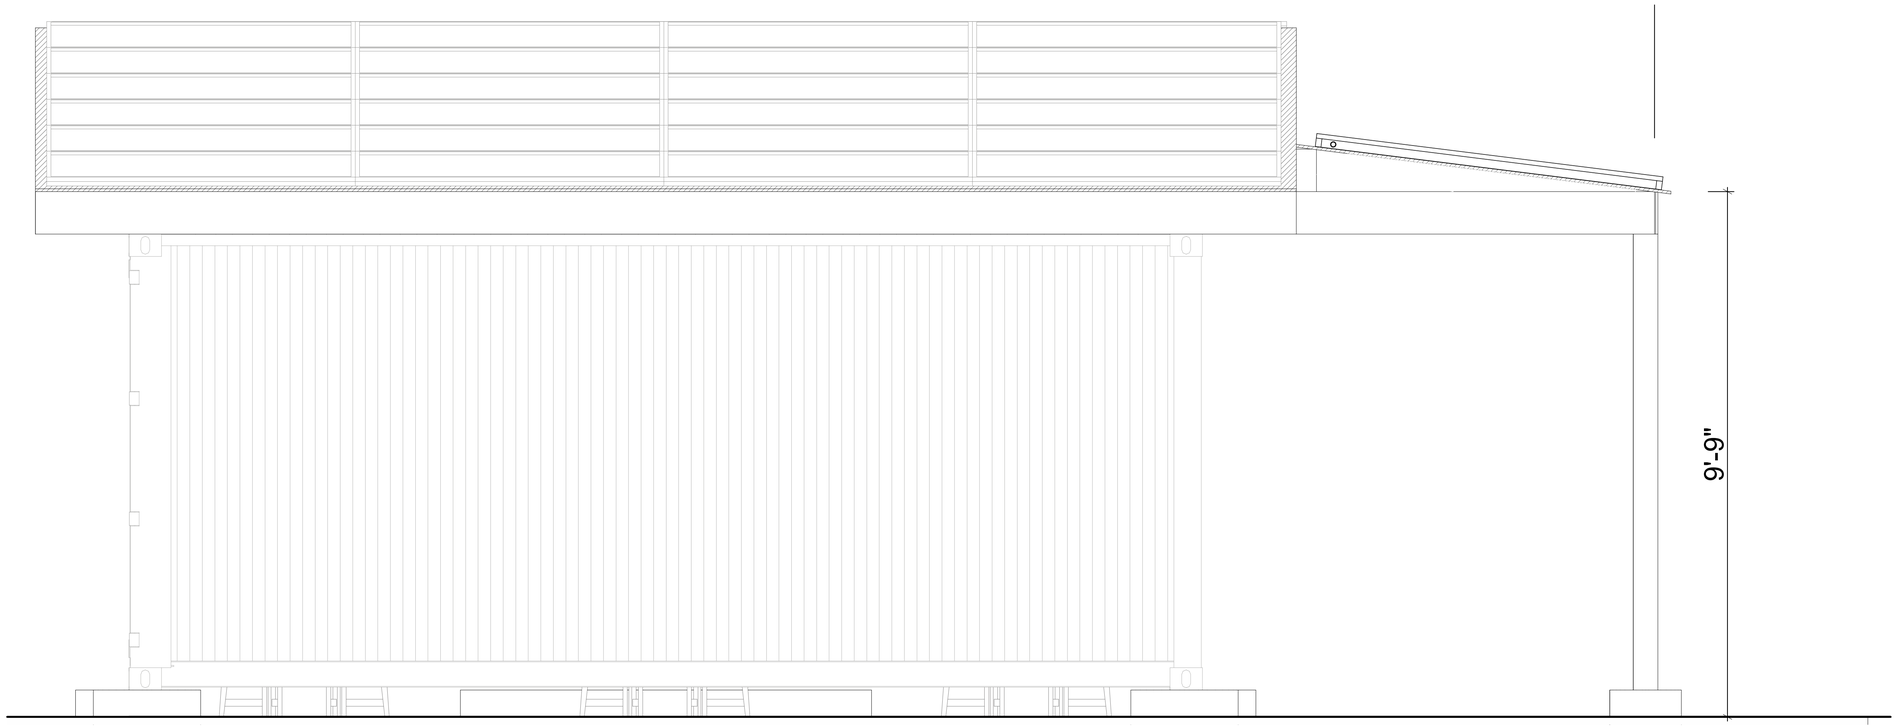

1 B201

EAST ELEVATION

SCALE: 3/4" = 1'-0"



2 B201

WEST ELEVATION

SCALE: 3/4" = 1'-0"

COUNTY STAMP

HAWAII OFF-GRID architecture & engineering

https://hawaiioffgrid.com/

808-495-8639
375 W KUIAHA RD #41
HAIKU MAUI, HAWAII
96708

NOT FOR CONSTRUCTION

FAMILY LIFE CENTER

TEMPORARY HOUSING

MAUI VETERANS HIGHWAY KIHEI, MAUI, HI 96753

TMK: (2) 3-8-006:069:0000

PROJECT NAME	FAMILY LIFE CENTER
DRAWN BY:	EP
DATE:	8/21/23
CHECKED BY:	DS
REVISIONS:	-

TITLE: ARCHITECTURAL ELEVATIONS

SHEET #: B201